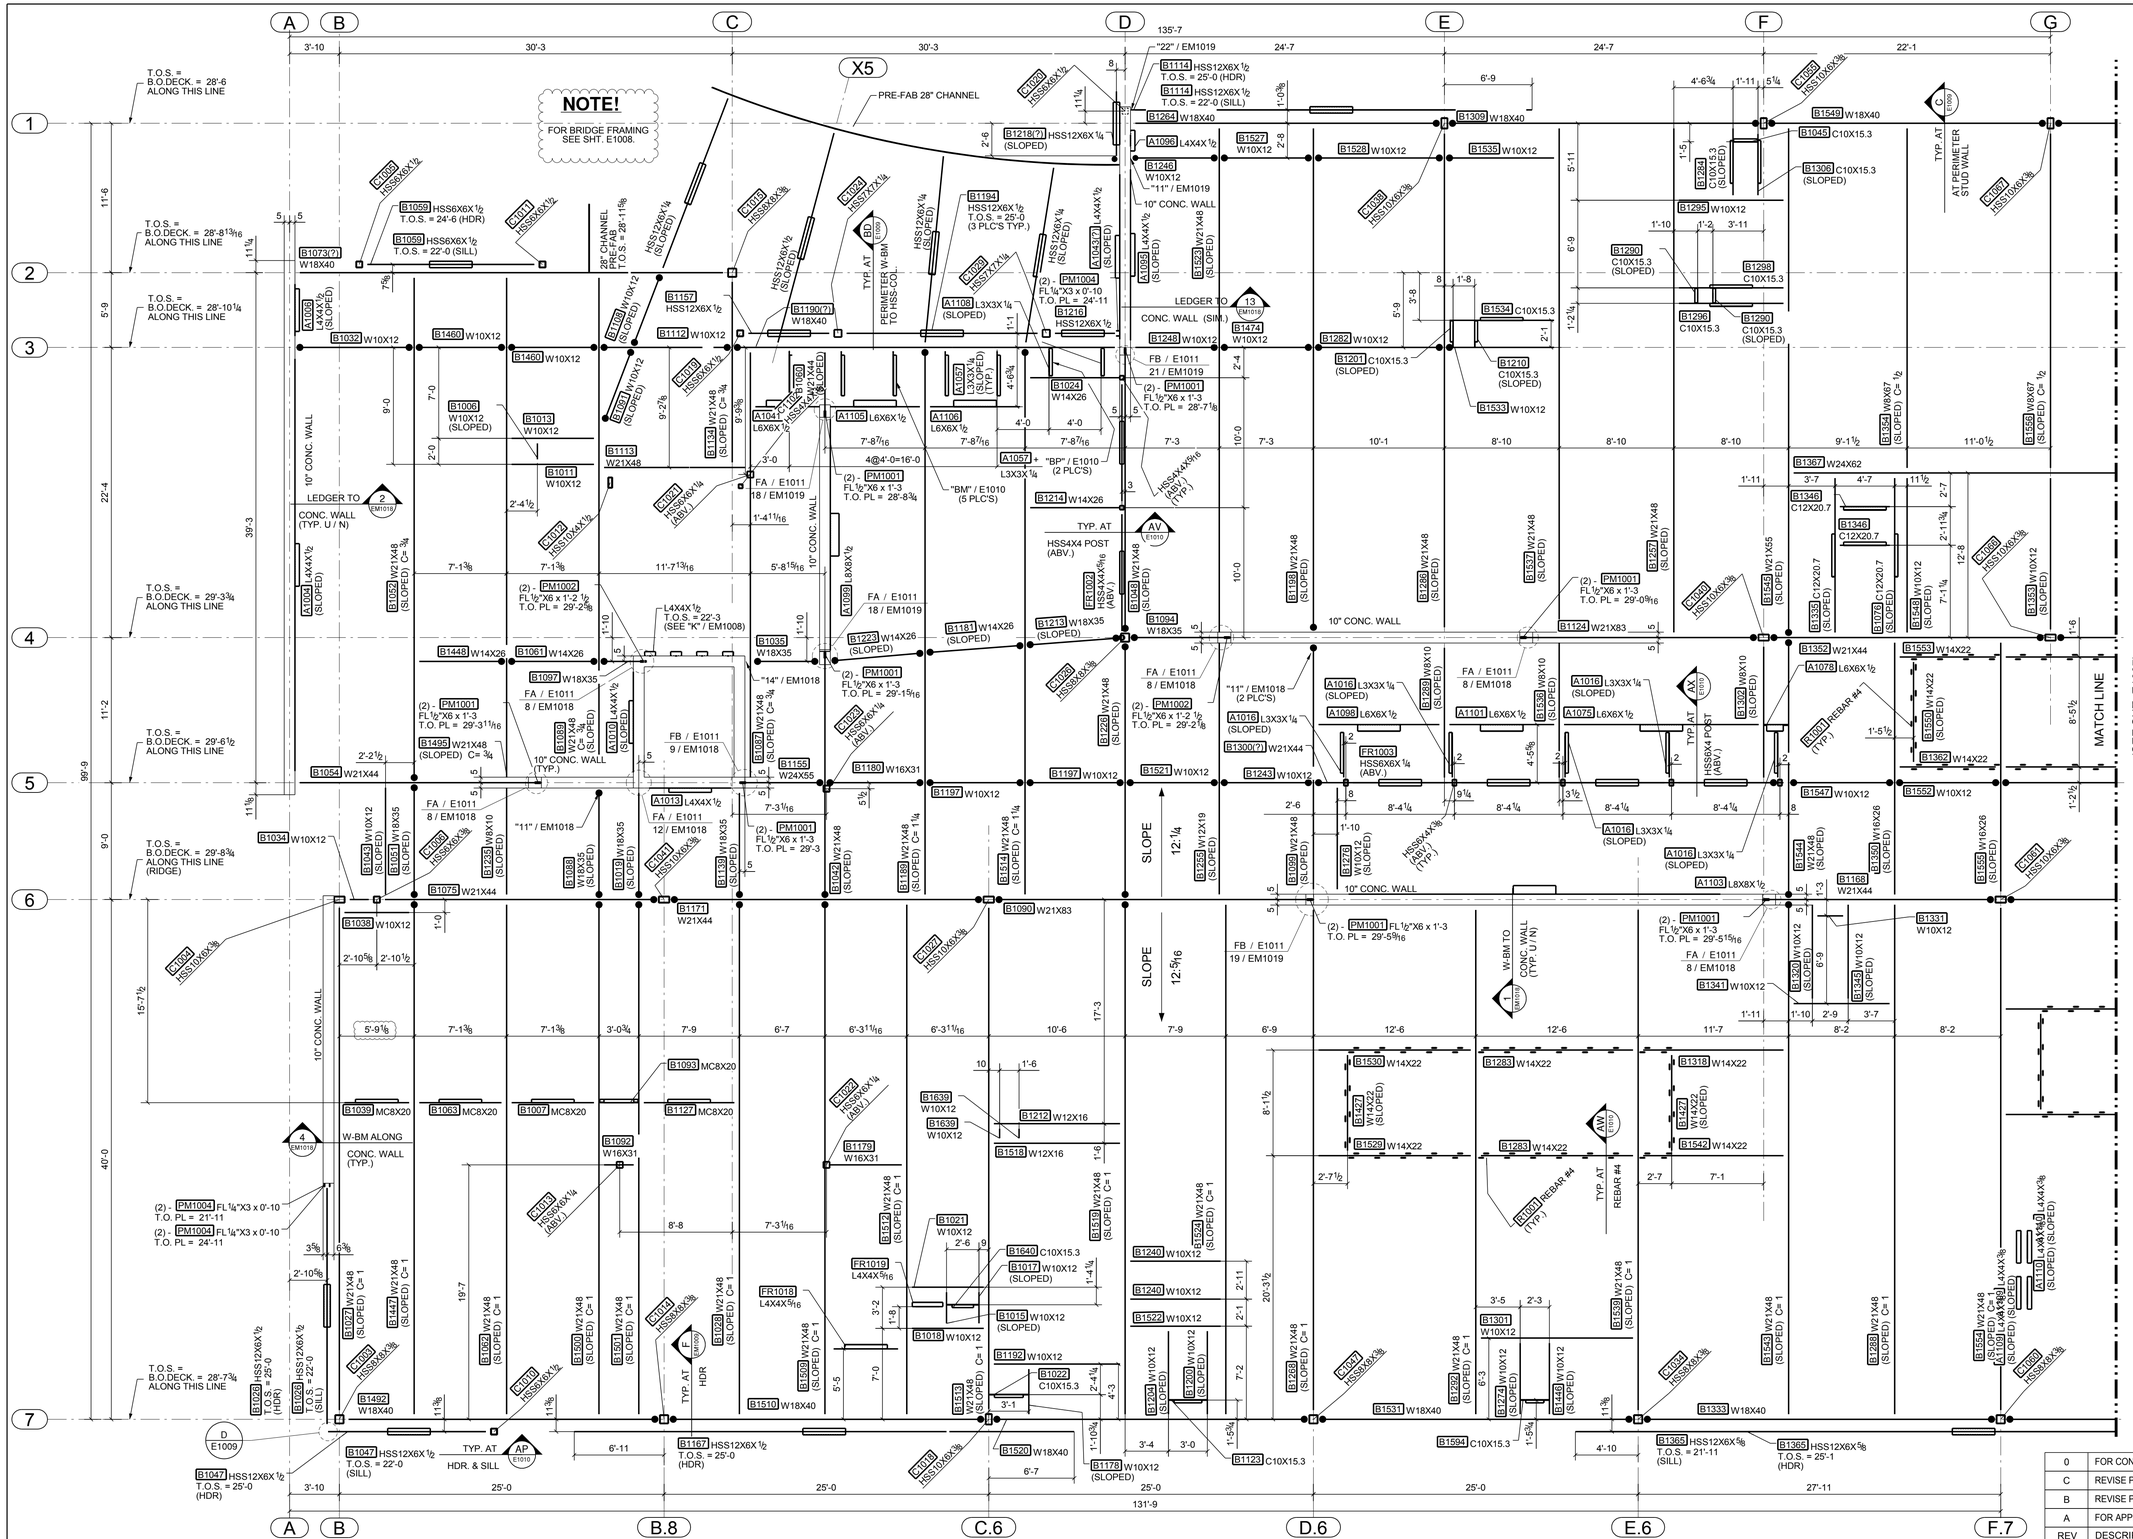

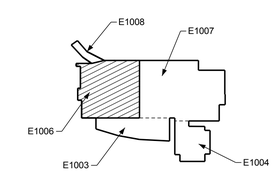

KEY PLAN

REV	DESCRIPTION	DATE
0	FOR CONSTRUCTION	7/15
C	REVISE PER HVAC DWGS	7/15
B	REVISE PER APP'L & RFI'S	6/15
A	FOR APPROVAL	2/15

ACSS
ANDERSON CHARNESKY STRUCTURAL STEEL, INC.
353 RISCO CIRCLE, BEAUMONT, CA. 92223
PHONE: 951-769-5700 FAX: 951-769-5702
LICENSE NO. 483440

PROJECT NAME	CERRITOS - FINE ARTS BLDG.		
CUSTOMER	TILDEN-COIL CONSTRUCTORS		
DESCRIPTION	FINE ARTS BLD'G ROOF PARTIAL FRAMING PLAN		
DRAWN BY	PL	JOB No.	DRG No.
DATE DRAWN	2/15	253214	E1006

FINE ARTS BLD'G ROOF PARTIAL FRAMING PLAN

(REF: S203)

(PROJECT)

-T.O.S. - TOP OF STEEL = BOTTOM OF DECK. = VARIES (SEE PLAN)

- EL. 0'-0" = T.O. CONC. SLAB @ 1ST FL. (DATUM POINT)

- SEE EM. DWG'S FOR CONN. OF STEEL TO CONC. SHEAR WALLS.
- INDICATES DRAG CONN. PER "A" & "B" / E1009 (OR SEE PLAN)
- INDICATES CONC. WALL

PLEASE REVIEW THIS DRAWING CAREFULLY
APPROVAL/REVIEW AUTHORITY:

THIS DRAWING REPRESENTS OUR INTERPRETATION OF THE INTENT OF THE CONTRACT DOCUMENTS. HOWEVER, ANDERSON CHARNESKY STRUCTURAL STEEL, HOWEVER, ANDERSON CHARNESKY STRUCTURAL INC. AND/OR ITS STEEL DETAILERS ASSUME NO RESPONSIBILITY FOR THE CONTRACT DOCUMENTS AND/ OR ARCHITECTURAL AND STRUCTURAL DESIGN DRAWINGS. THIS IS THE RESPONSIBILITY OF THE BUYER. UNLESS COMMENTS AND EXCEPTIONS TO THIS INTERPRETATION ARE NOTED ON THIS DOCUMENT UPON RETURN FROM REVIEW AND/OR APPROVAL, ALL INFORMATION SHOWN HEREIN SHALL BE ACCEPTED AS AN AFFIRMATION BY THE APPROVAL/ REVIEW AUTHORITY AND ALL CLOUDED ITEMS NOT ADDRESSED SHALL BE ASSUMED TO BE CORRECT.