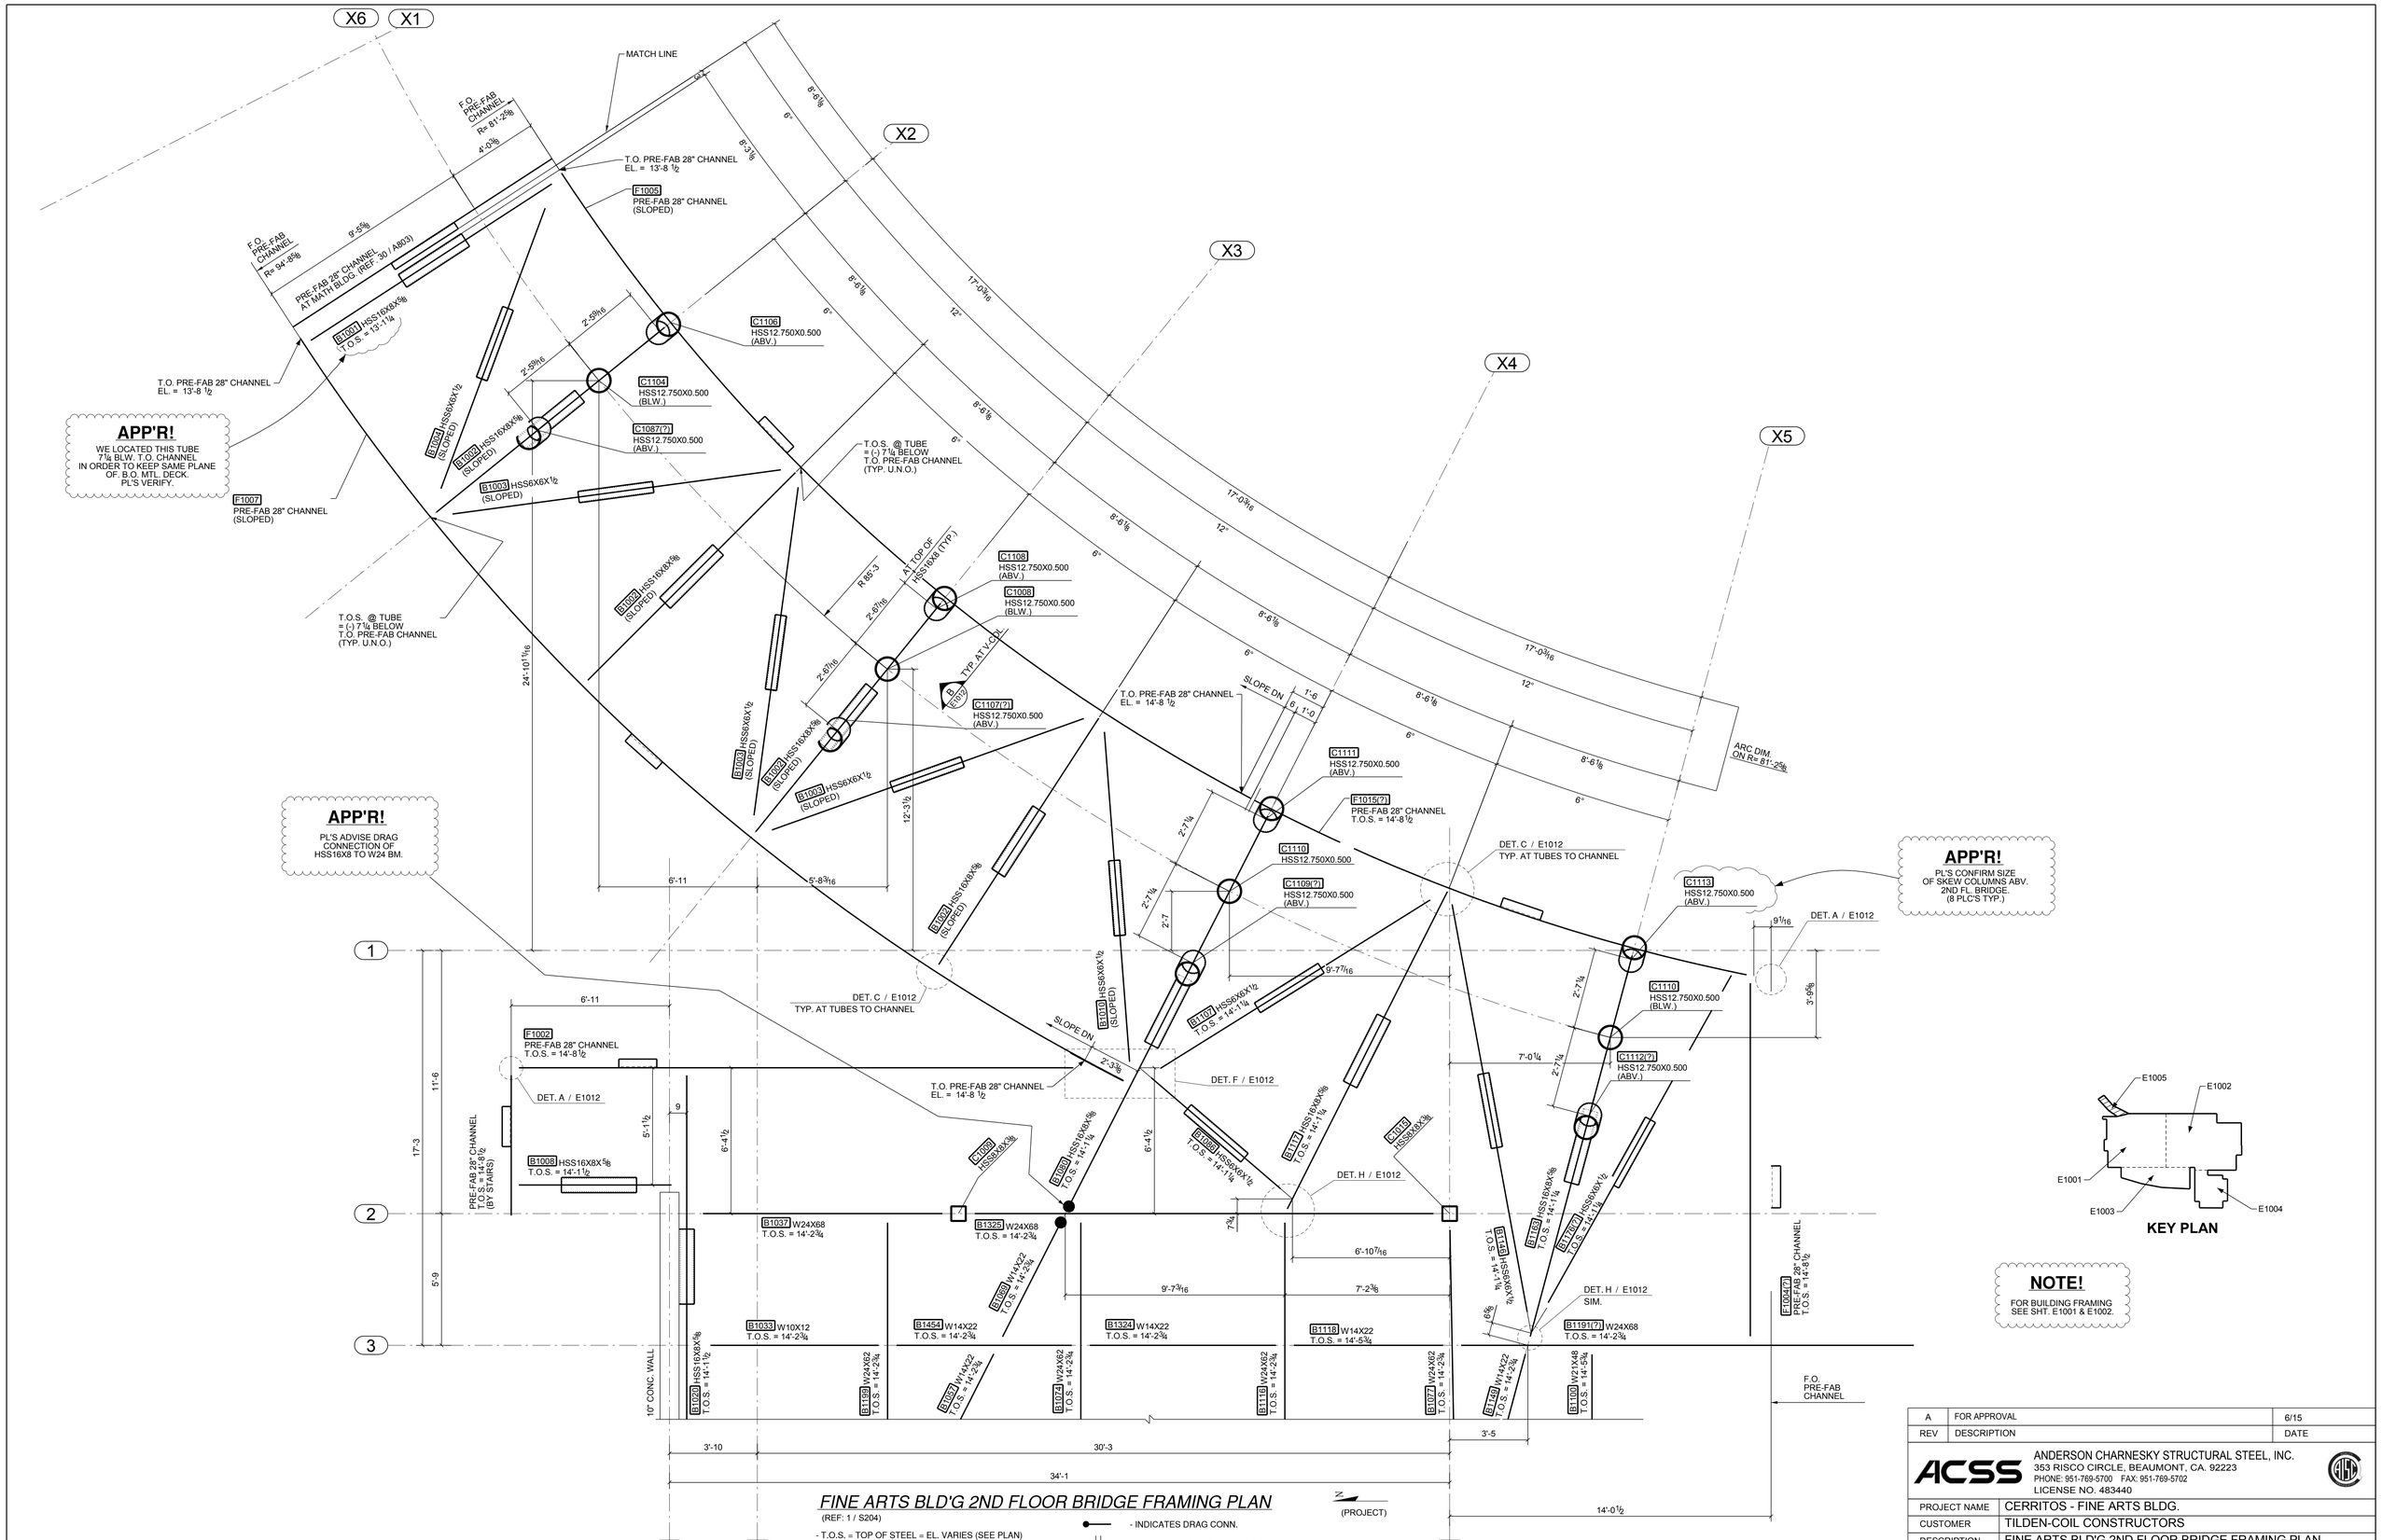

FINE ARTS BLD'G 2ND FLOOR BRIDGE FRAMING PLAN

(REF: 1 / S204)

- T.O.S. = TOP OF STEEL = EL. VARIES (SEE PLAN)
- EL. 0'-0" = T.O. CONC. SLAB @ 1ST FL. (DATUM POINT)
- EL. (+)15'-0" = 2ND FLOOR FINISH FLOOR (REF.)

REV	DESCRIPTION	DATE
A	FOR APPROVAL	6/15

ACSS
ANDERSON CHARNESKY STRUCTURAL STEEL, INC.
353 RISCO CIRCLE, BEAUMONT, CA. 92223
PHONE: 951-769-5700 FAX: 951-769-5702
LICENSE NO. 483440

PROJECT NAME	CERRITOS - FINE ARTS BLDG.		
CUSTOMER	TILDEN-COIL CONSTRUCTORS		
DESCRIPTION	FINE ARTS BLD'G 2ND FLOOR BRIDGE FRAMING PLAN		
DRAWN BY	PL	JOB No.	DRG No.
DATE DRAWN	6/15	253214	E1005