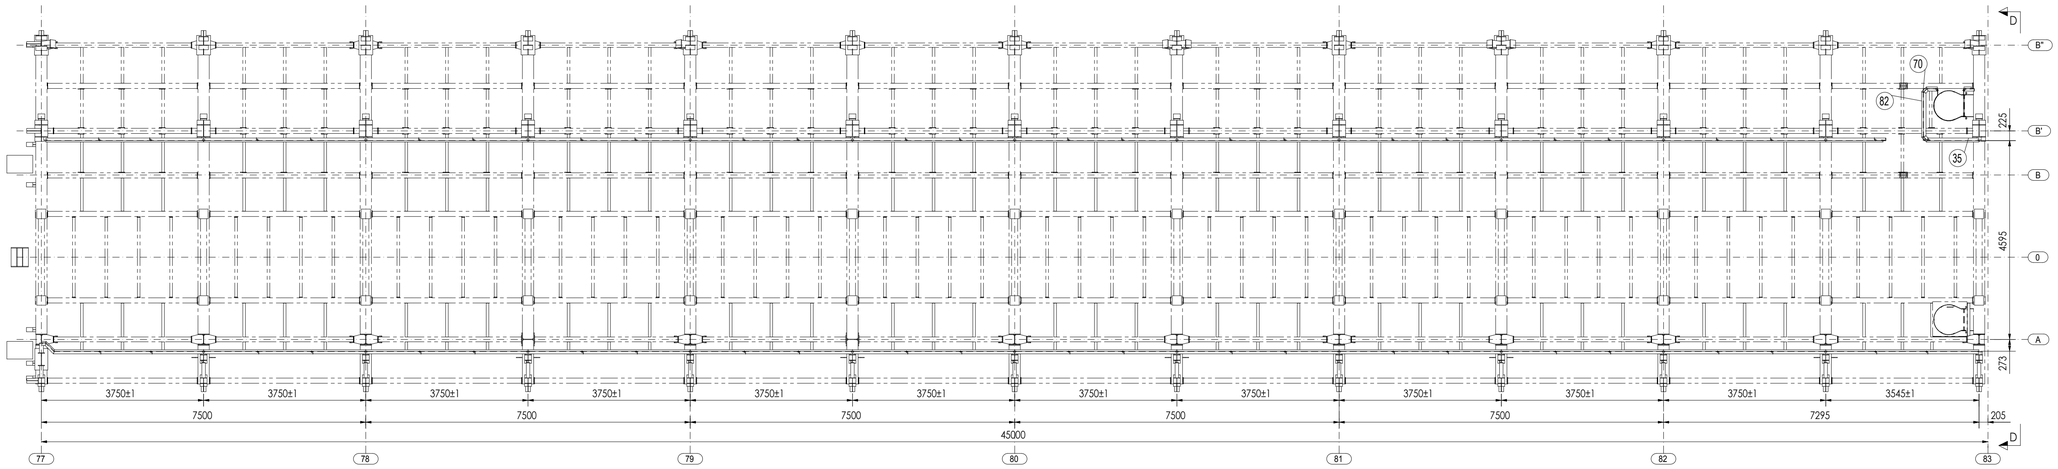

VIEW BY A
SCALE: 1:50

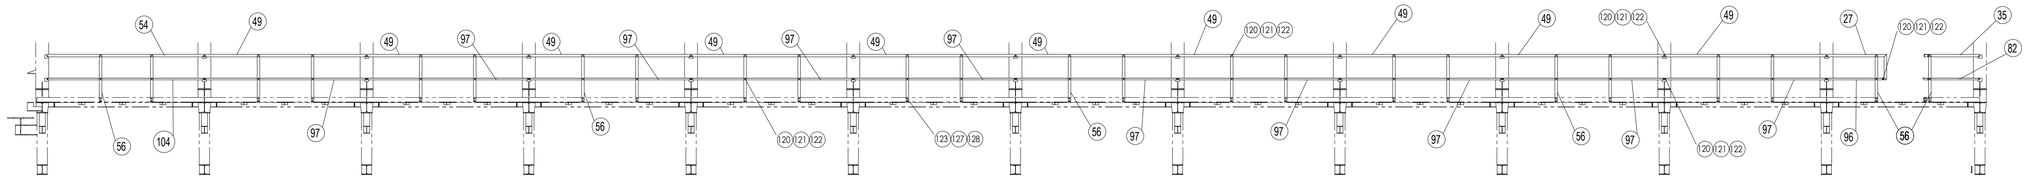

VIEW BY B
SCALE: 1:50

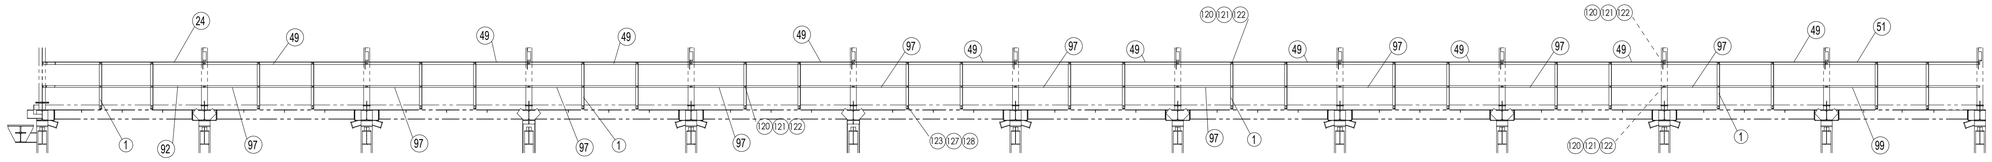

VIEW BY C
SCALE: 1:50

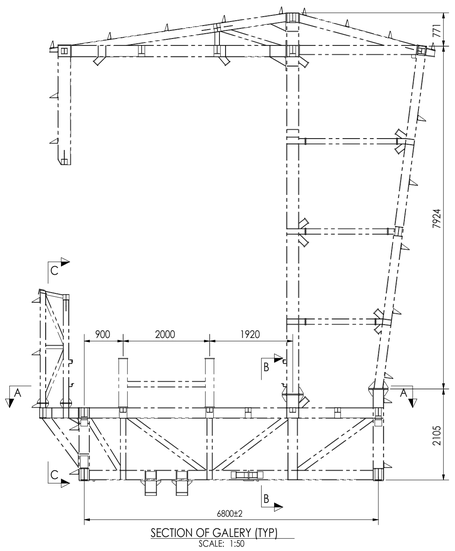

SECTION OF GALERY (TYP)
SCALE: 1:50

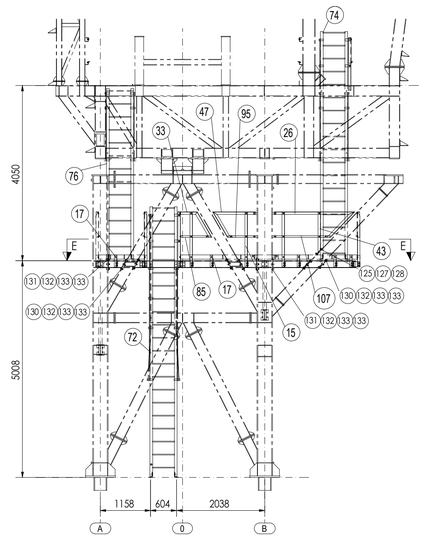

VIEW BY D
SCALE: 1:50

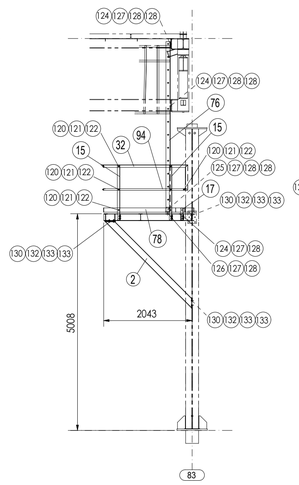

VIEW BY F
SCALE: 1:50

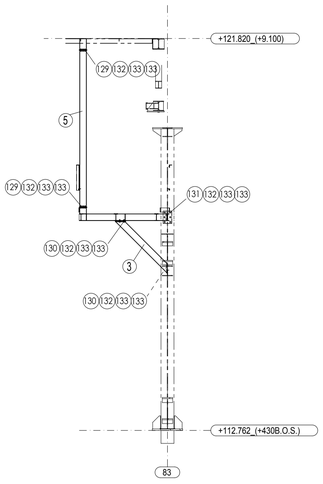

VIEW BY G
SCALE: 1:50

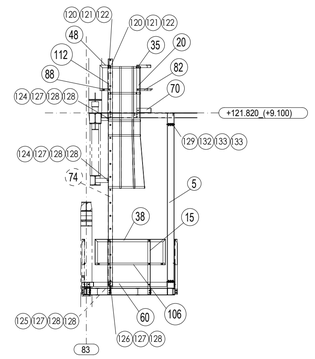

VIEW BY H
SCALE: 1:50

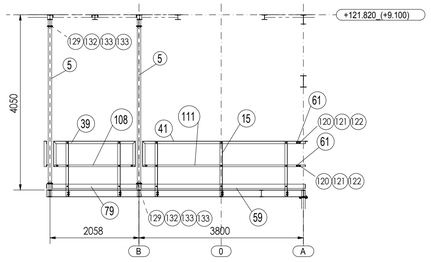

VIEW BY I
SCALE: 1:50

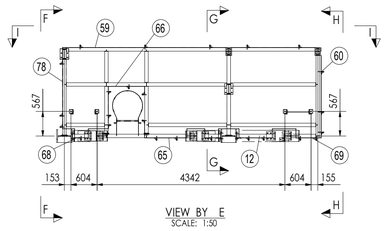

VIEW BY E
SCALE: 1:50

PROJECTED	05.03.2018		CUSTOMER
DRAWN	05.03.2018		PROJECT
CHECKED	05.03.2018		SIGNED / N° PIECES
SCALE 1:50 1:100	DIRECTION DRAWING	INSTITUTE TO	REPLACED BY / REVISION 0

Tekla Structures