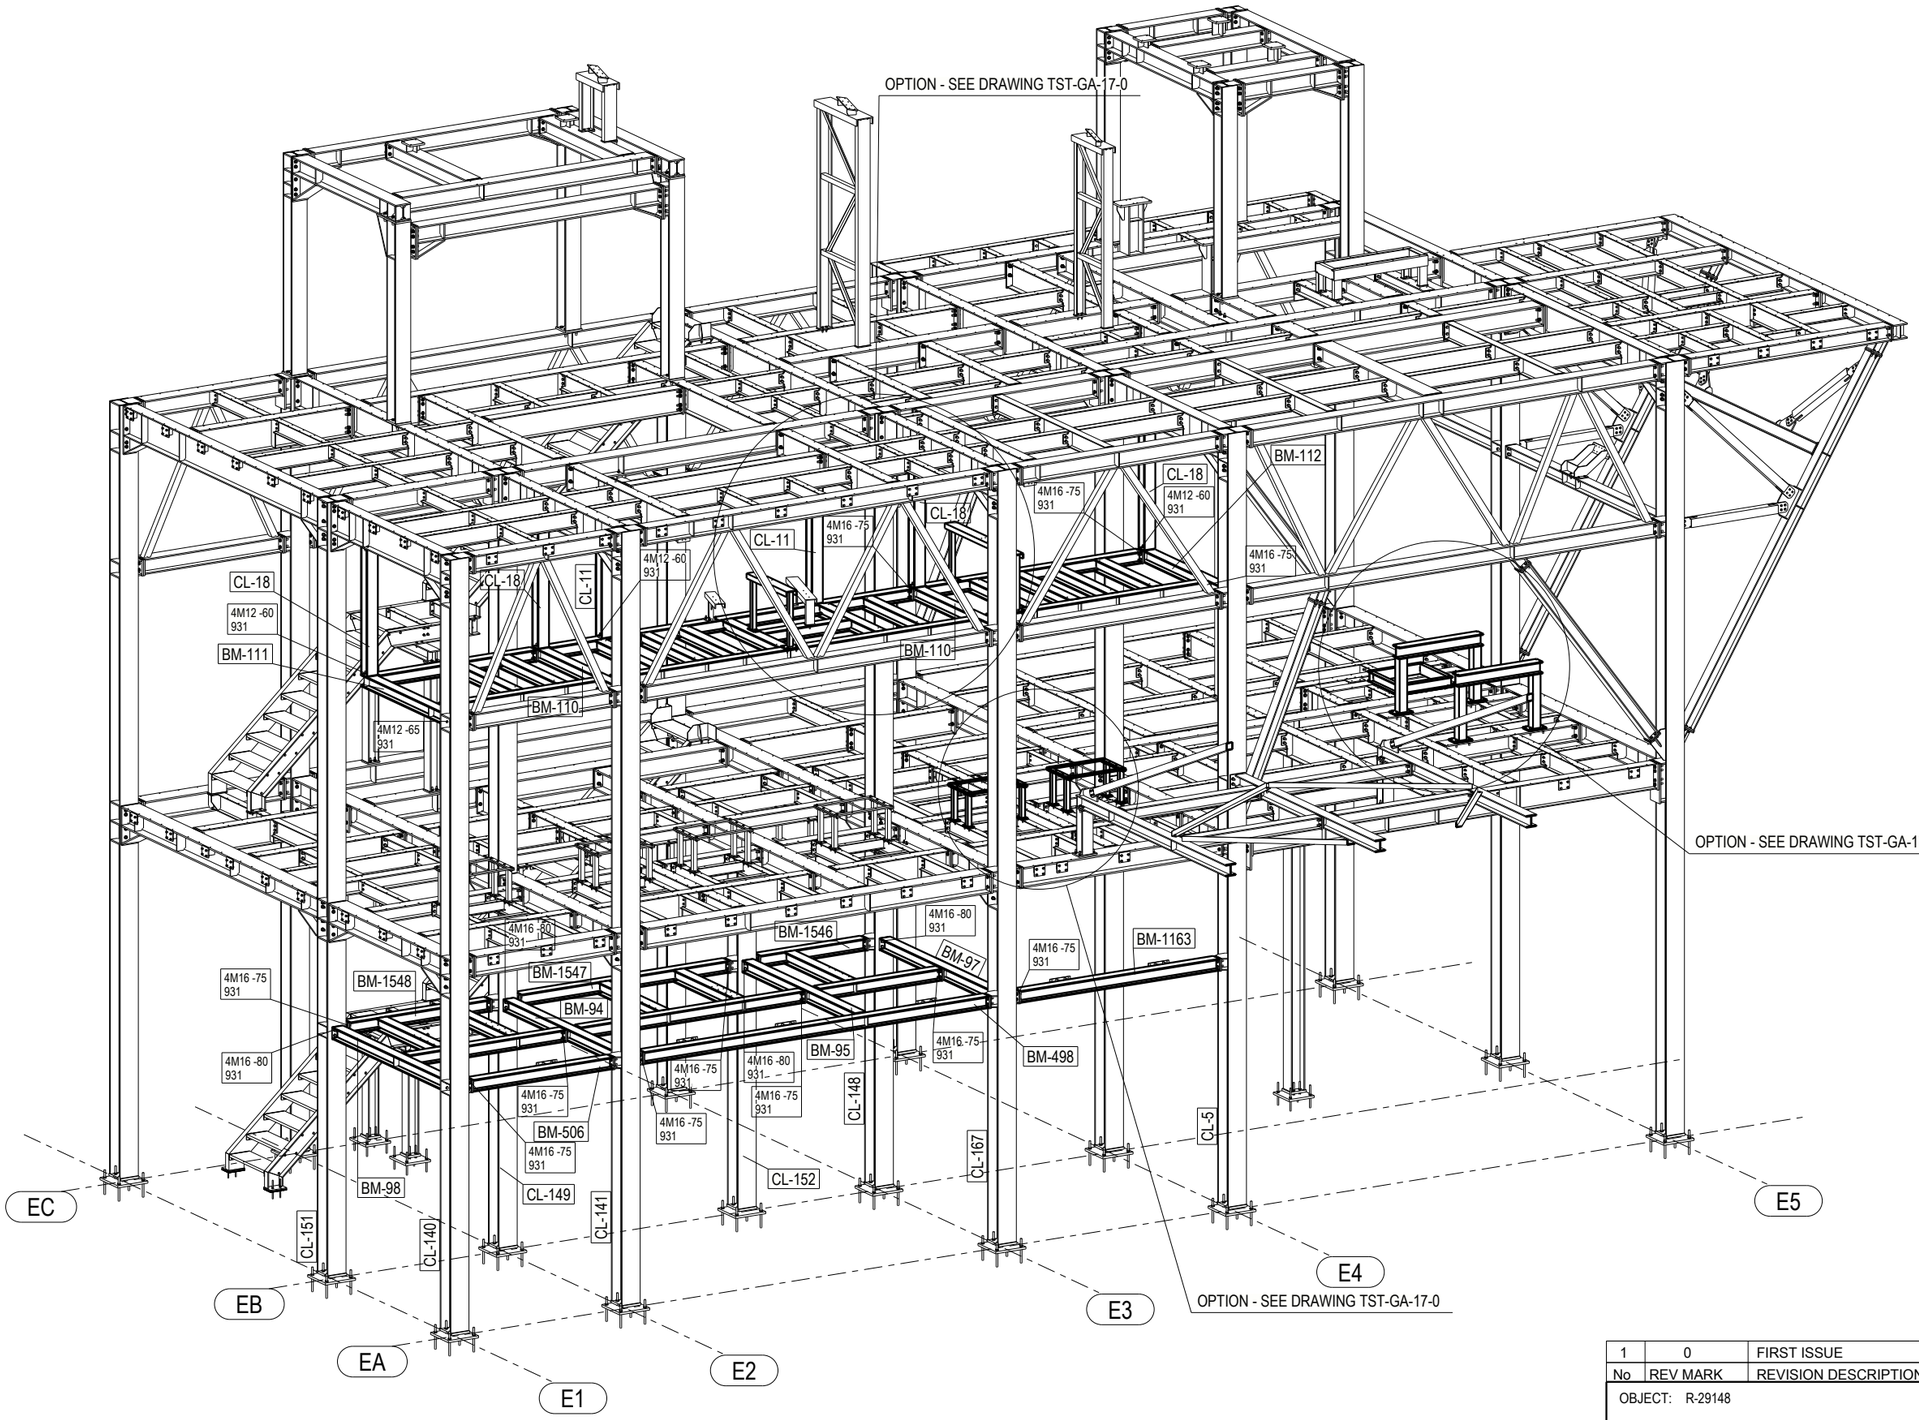

TST - HANGERS
1:70

No	REV MARK	REVISION DESCRIPTION	REV. DATE
1	0	FIRST ISSUE	24.10.2019

OBJECT: R-29148		Investor:	
DRAWING NAME	TST - HANGERS		
PHASE	WORKSHOP DOCUMENTATION	DATE 24.10.2019	SCALE 1:70
BRANCH	STEEL STRUCTURE		
DESIGN	M. Sc. Eng. R. Kossakowski Eng. M.Sobolewska M. Sc. Eng. P.Zaborski	DRAWING NUMBER TST-GA-05 - 0	FORMAT A3

Tekla Structures