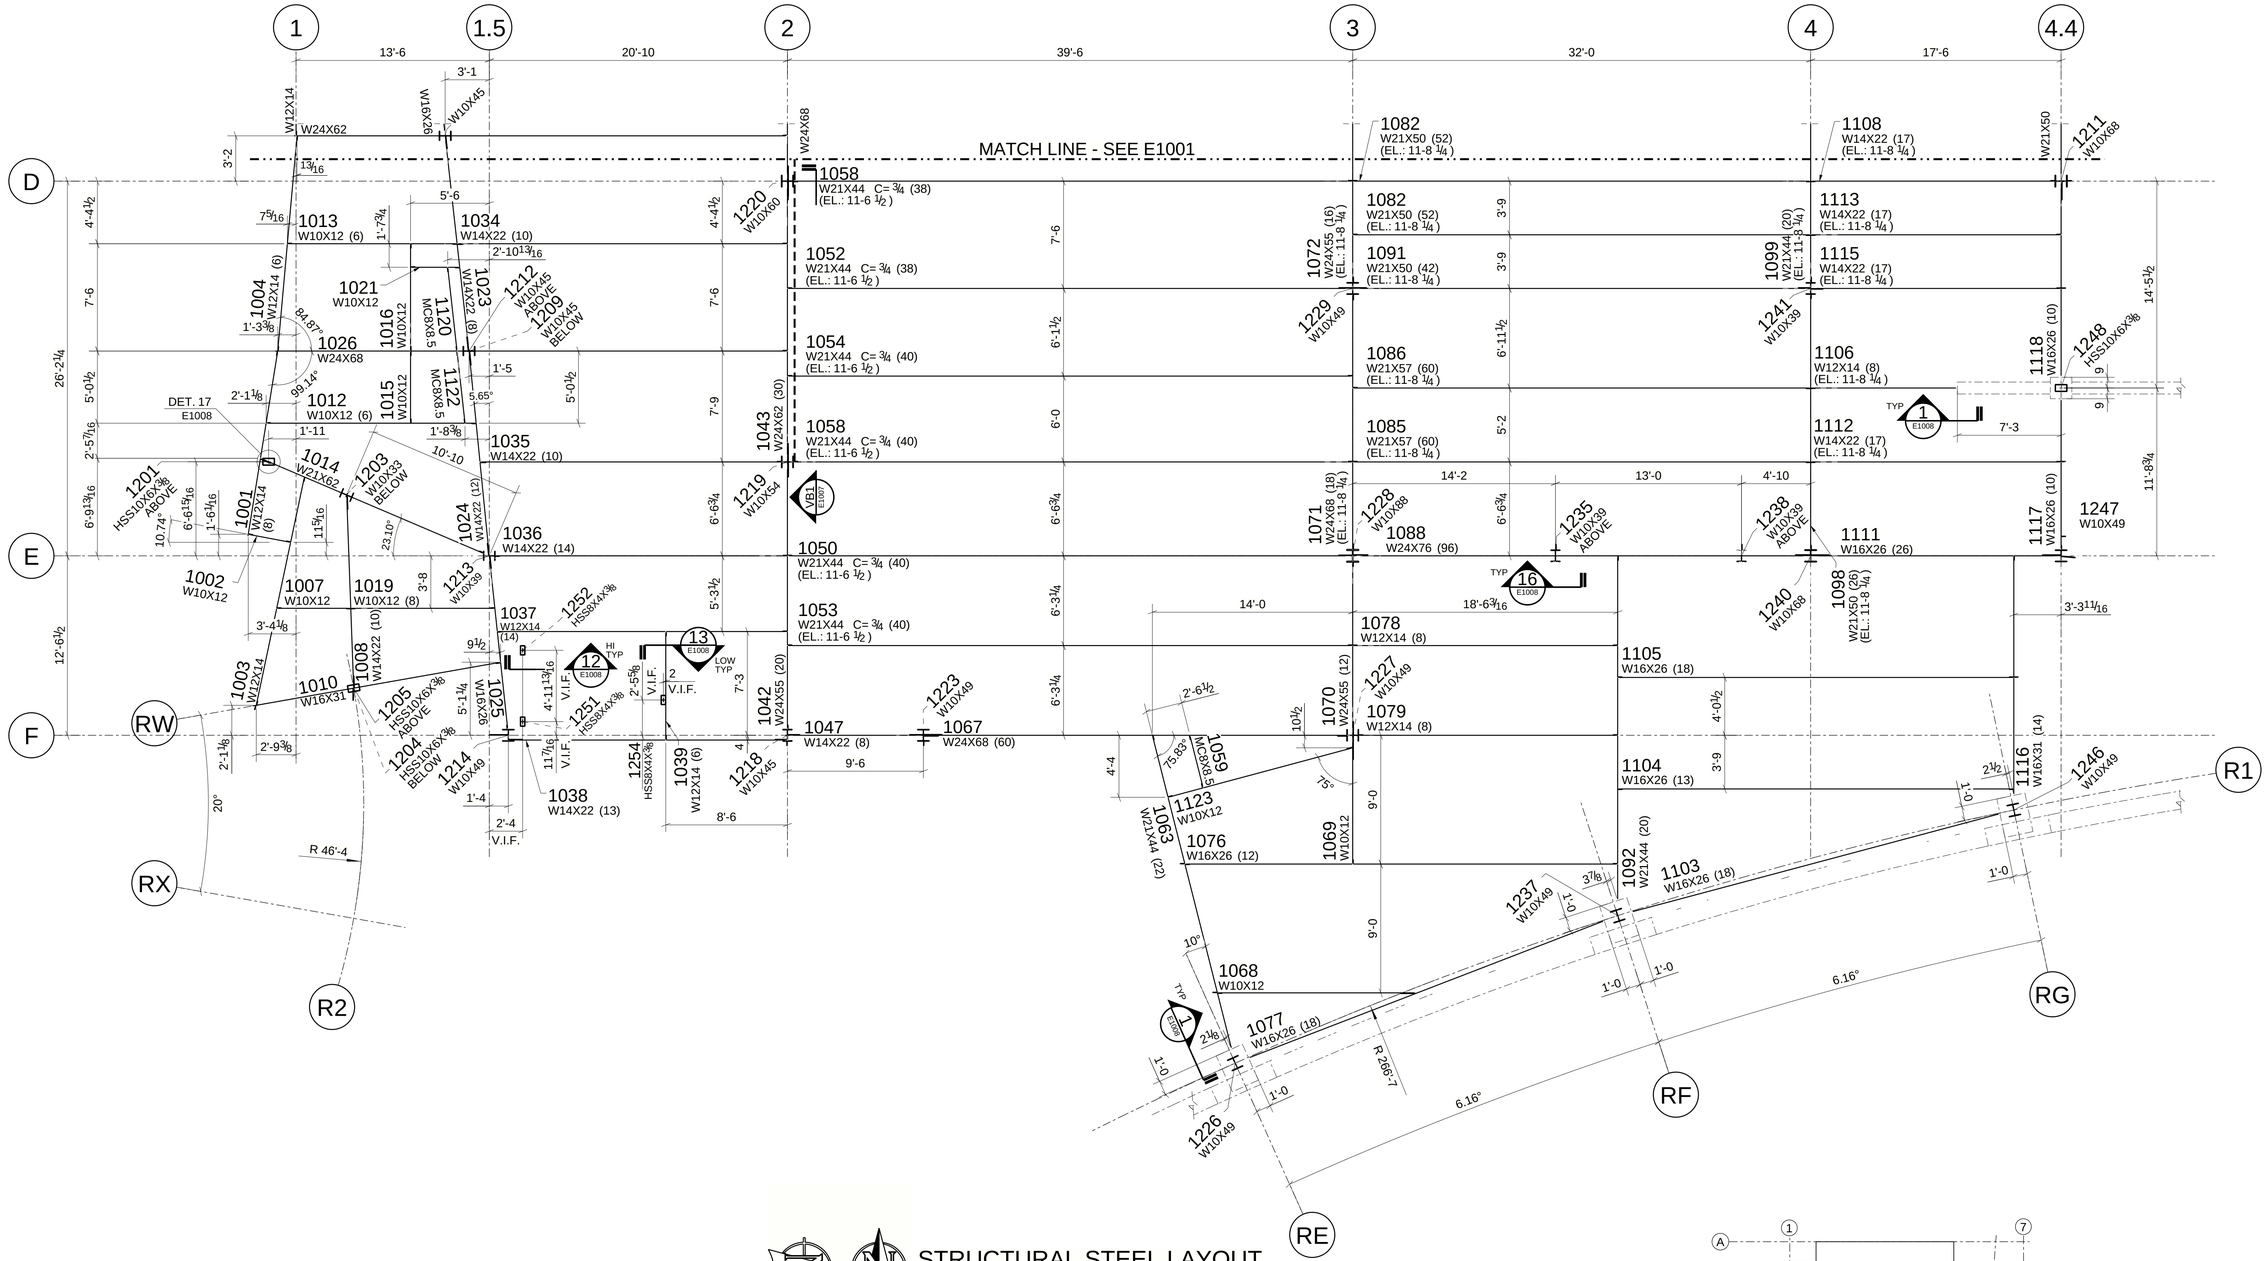

STRUCTURAL STEEL LAYOUT

TRUE PLAN

SEQUENCE 1
PARTIAL PLAN - AREA B
T.O.S. EL.: 11'-11½ (U.N.O.)
- - - DENOTES VERTICAL BRACE
C=XX" DENOTES UPWARD CAMBER
COMPOSITE DESIGN SHEAR STUDS ¾"5⅞ @ 6½ THICK SLAB
(...) DENOTES QUANTITY
TOTAL QUANTITY FOR THIS SEQUENCE: 2394

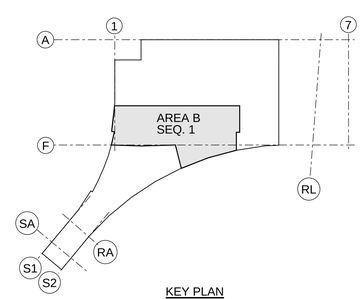

KEY PLAN

Tekla Structures