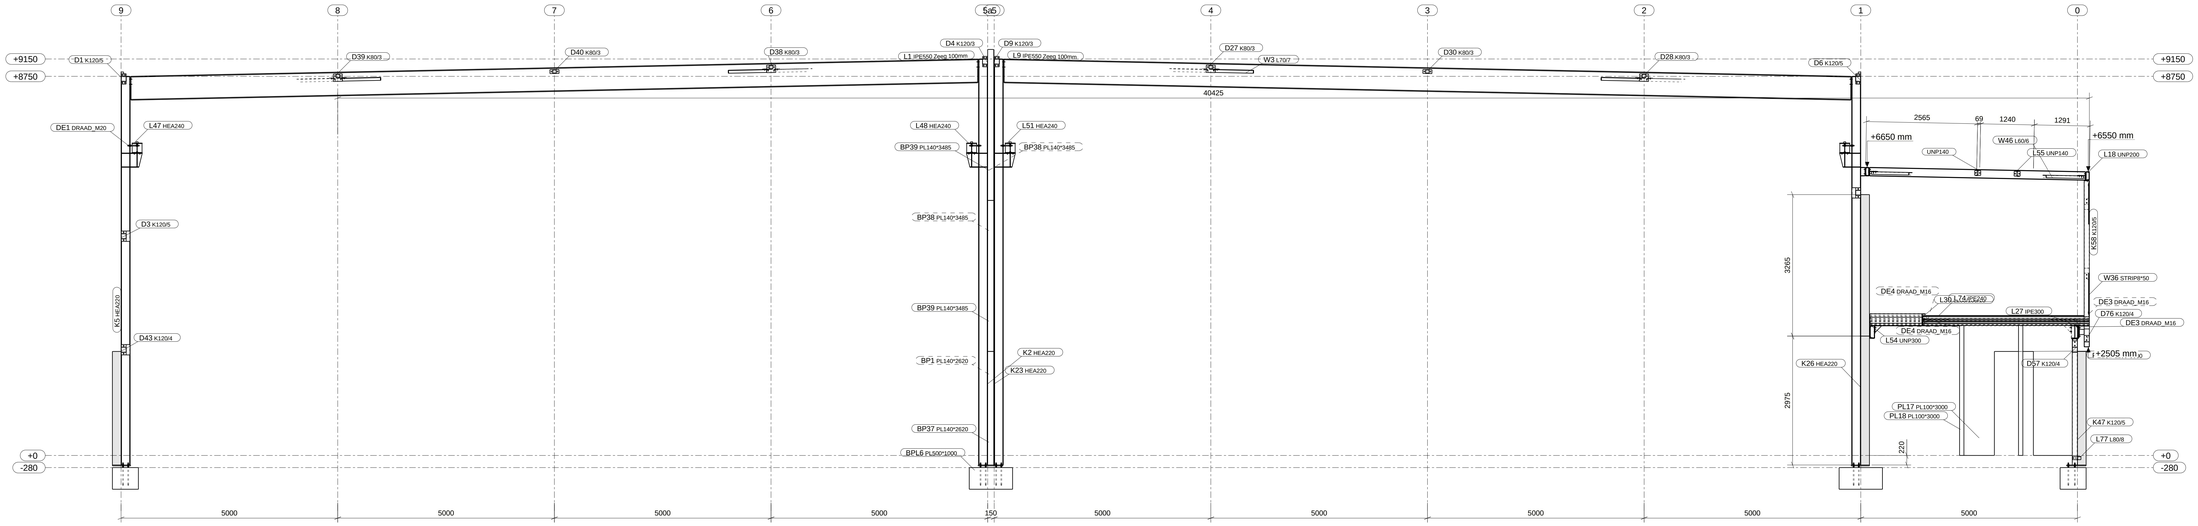


DOORSNEDE AS B
1:50

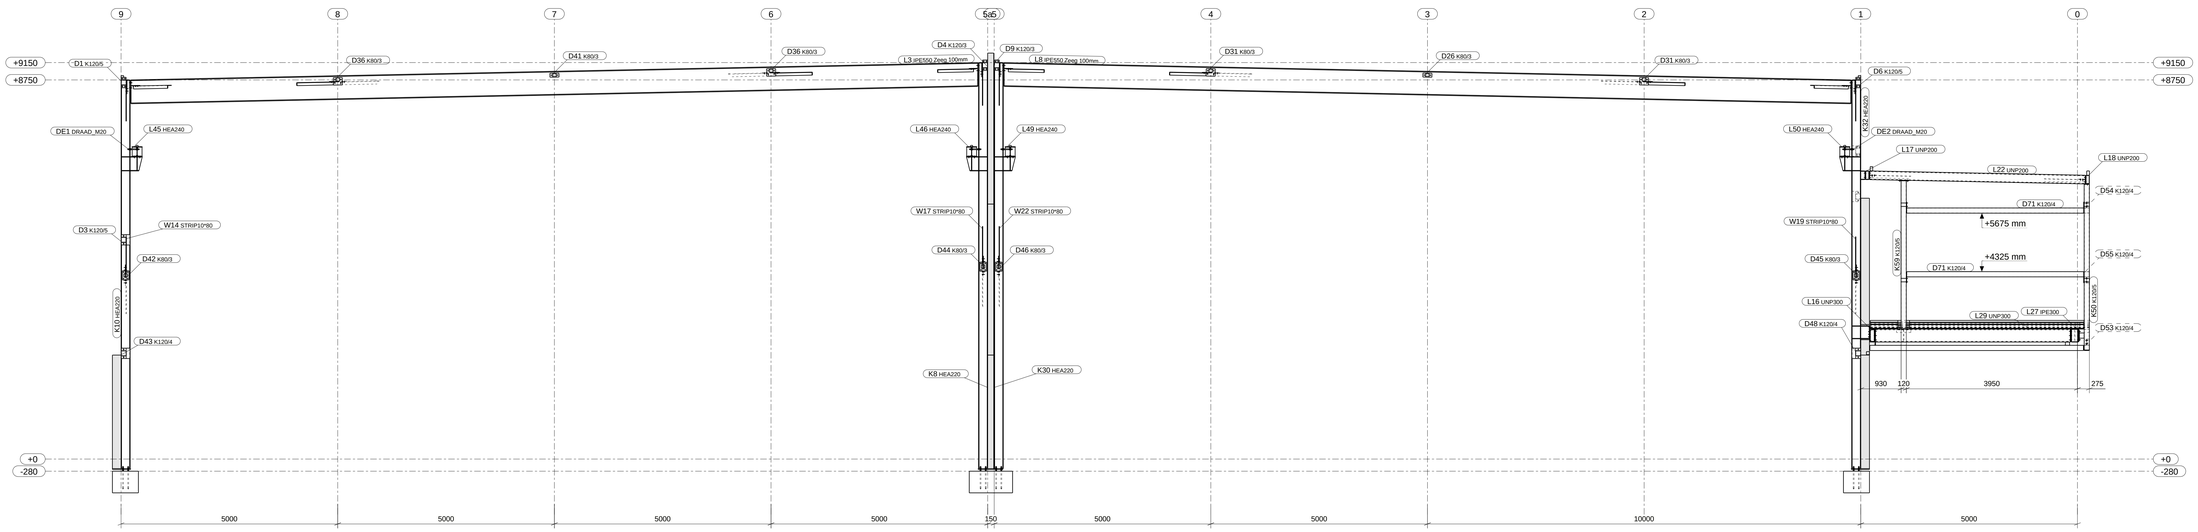


DOORSNEDE AS D
1:50

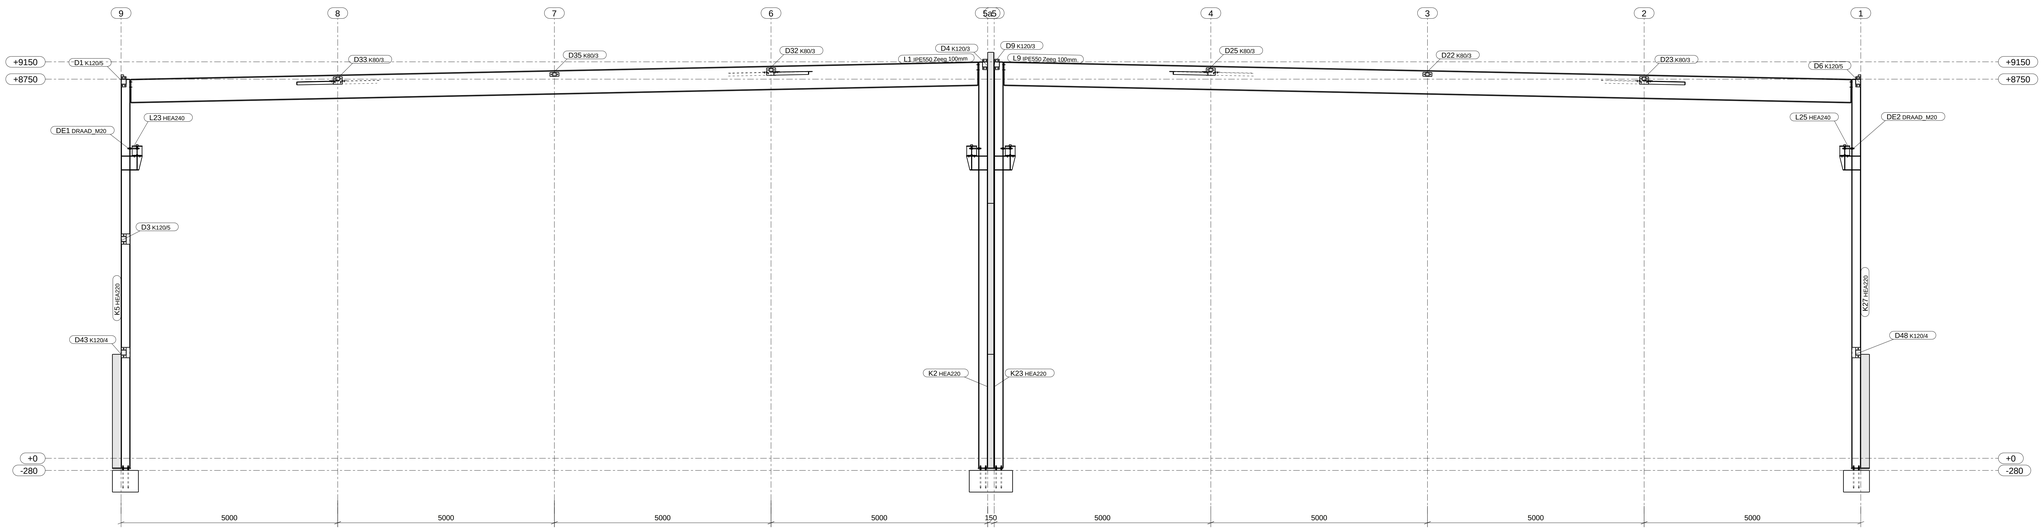


DOORSNEDE AS G
1:50

Jetko Structures