Anchor Bolt Plan
1:60

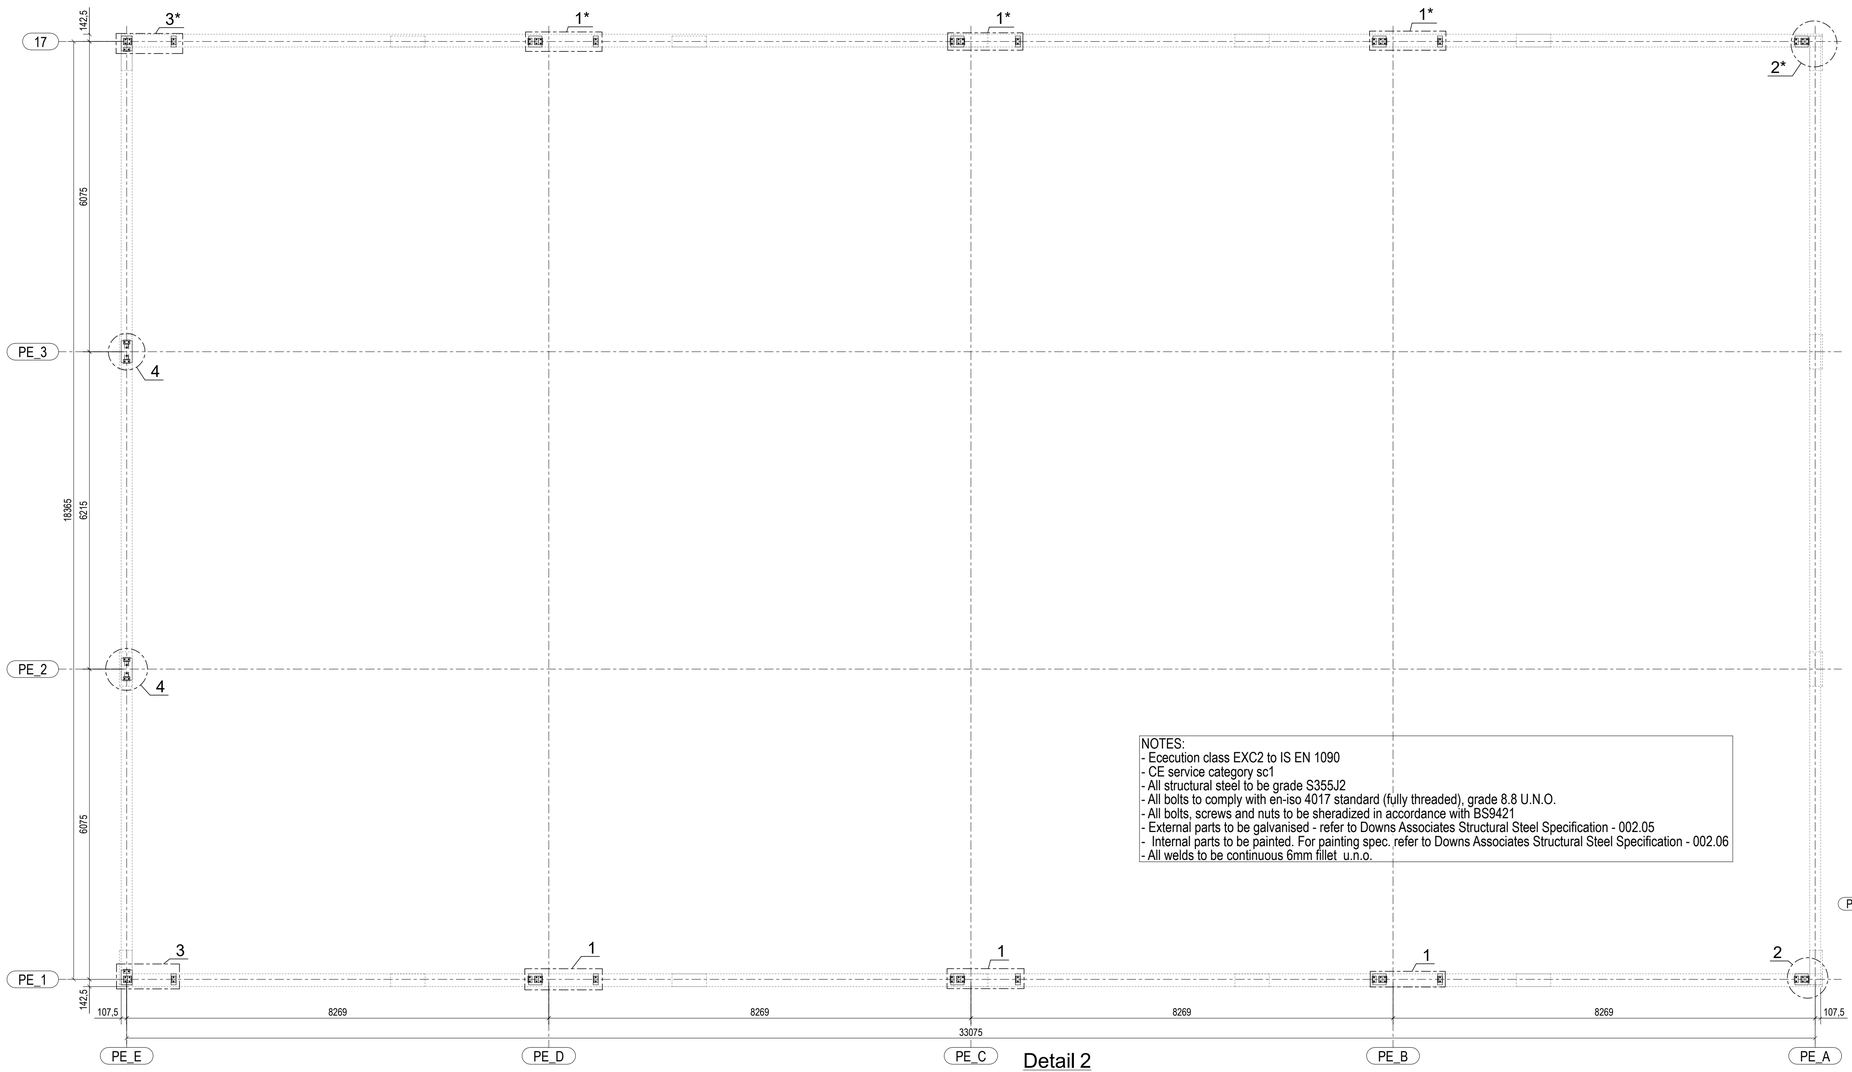

NOTES:
- Ececution class EXC2 to IS EN 1090
- CE service category sc1
- All structural steel to be grade S355J2
- All bolts to comply with en-iso 4017 standard (fully threaded), grade 8.8 U.N.O.
- All bolts, screws and nuts to be sheradized in accordance with BS9421
- External parts to be galvanised - refer to Downs Associates Structural Steel Specification - 002.05
- Internal parts to be painted. For painting spec. refer to Downs Associates Structural Steel Specification - 002.06
- All welds to be continuous 6mm fillet u.n.o.

Detail 4
1:10

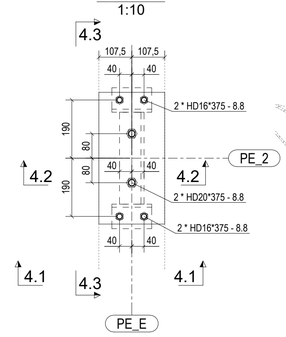

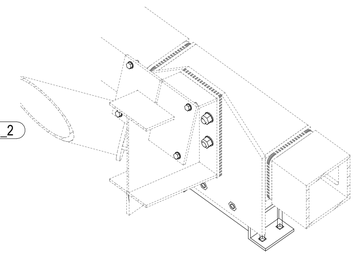

4.1 - 4.1
1:10

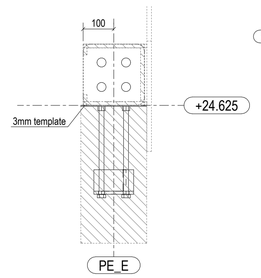

4.3 - 4.3
1:10

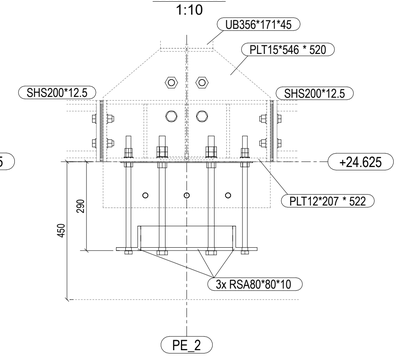

4.2 - 4.2
1:10

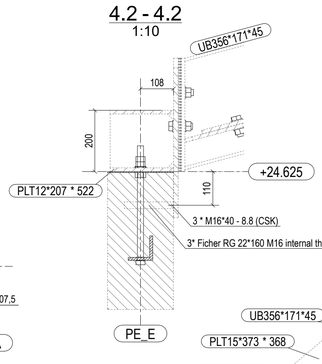

3.2 - 3.2
1:10

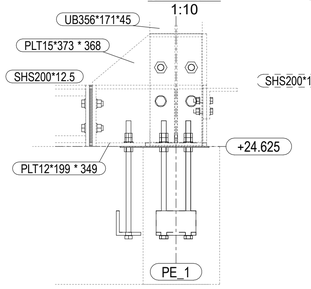

3.3 - 3.3
1:10

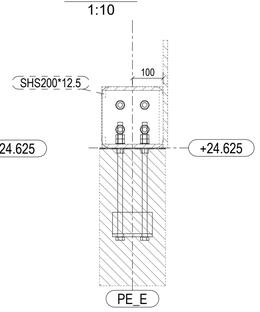

Detail 1
1:10

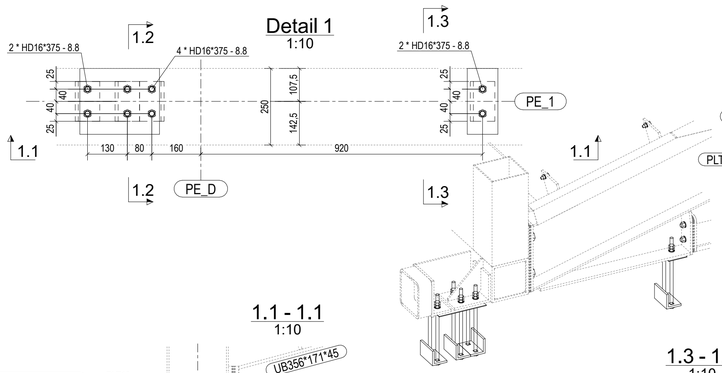

1.2 - 1.2
1:10

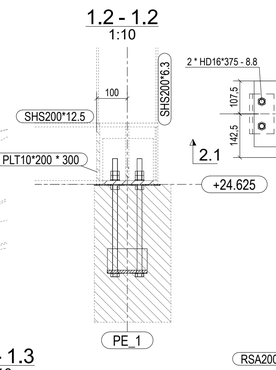

Detail 2
1:10

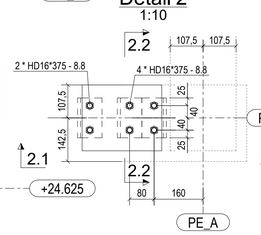

2.2 - 2.2
1:10

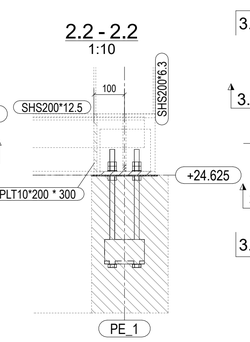

Detail 3
1:10

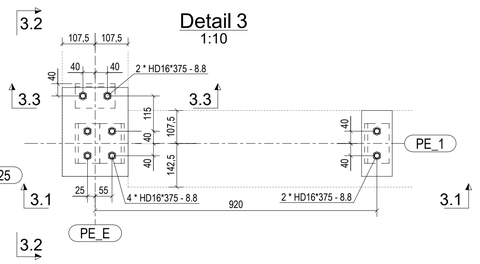

1.1 - 1.1
1:10

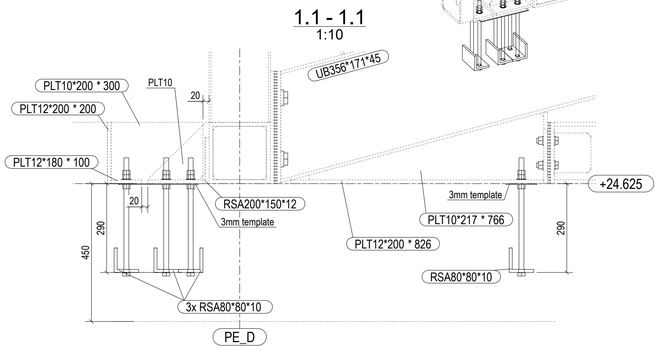

1.3 - 1.3
1:10

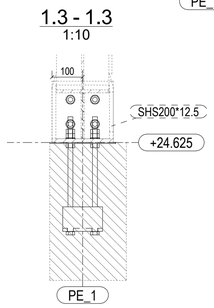

2.1 - 2.1
1:10

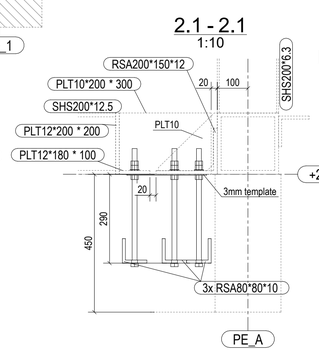

Part of cladding, windows and curtains supports omitted for clarity

3.1 - 3.1
1:10

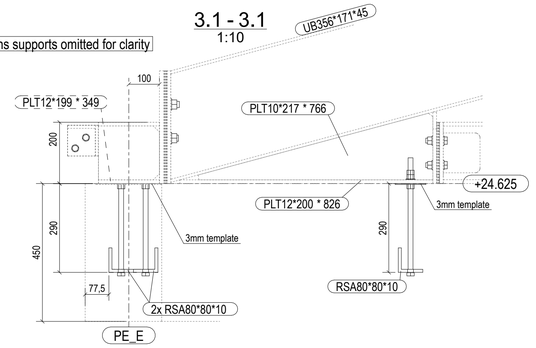

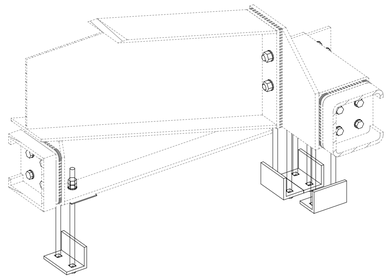

Tekla Structures