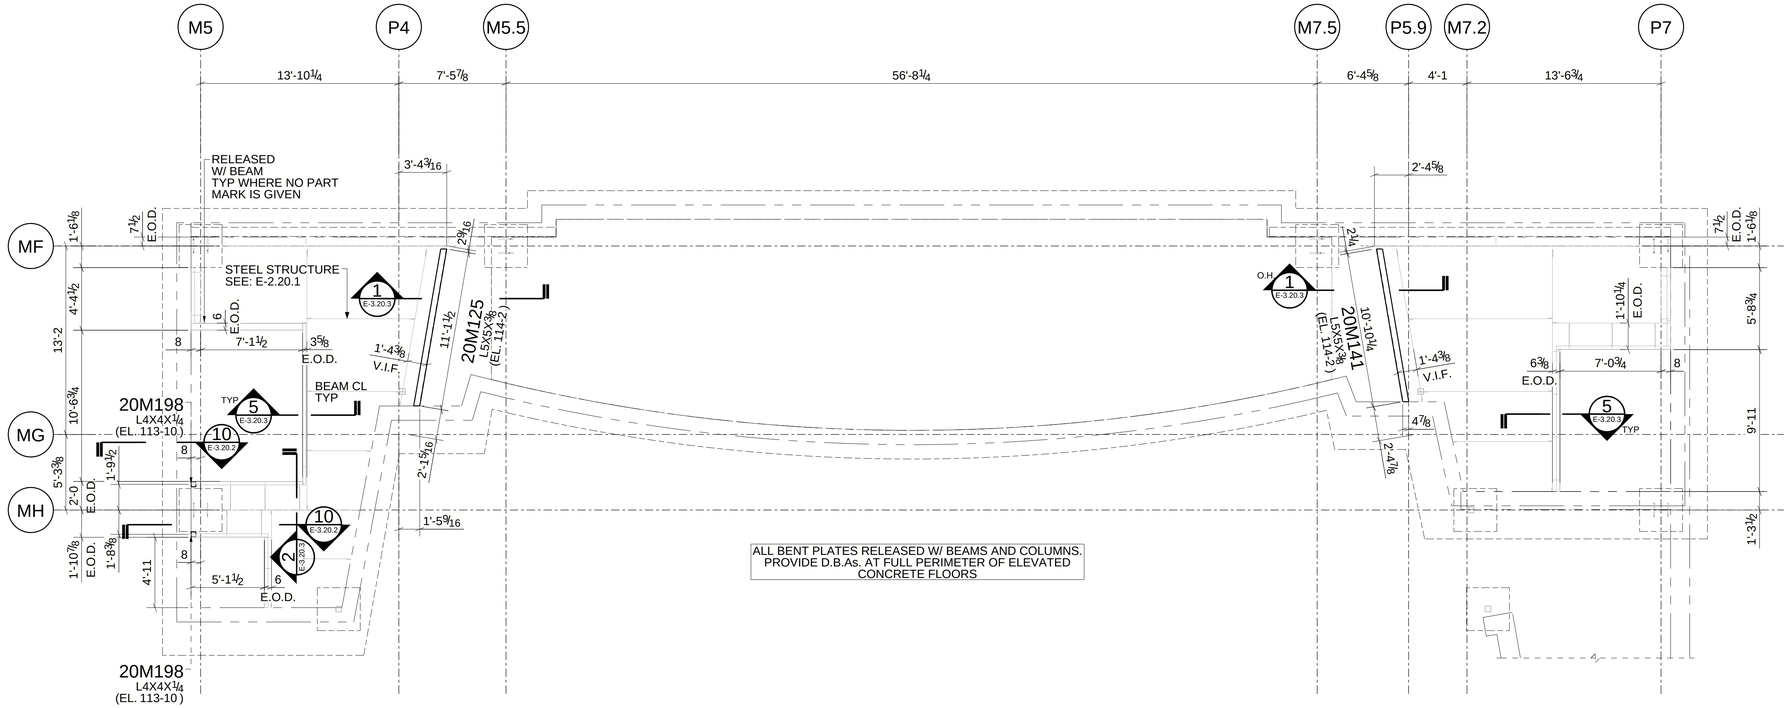

TRUE PLAN

MISCELLANEOUS STEEL LAYOUT

SEQUENCE 20- REF.: 2/S1.41
TOTAL DBA QUANTITY THIS PLAN: 67
DBA ½∅X 2-0 @18" O.C.

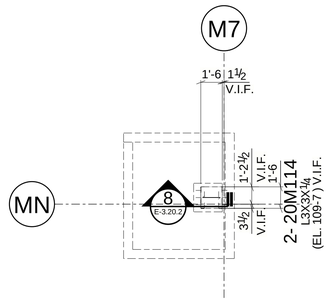

TRUE PLAN

SUMP PIT STEEL LAYOUT

SEQUENCE 20- REF.: S1.1M 3/S7.00
GRATING LAYOUT FOR REFERENCE ONLY
GRATINGS BY LICHTGITTER

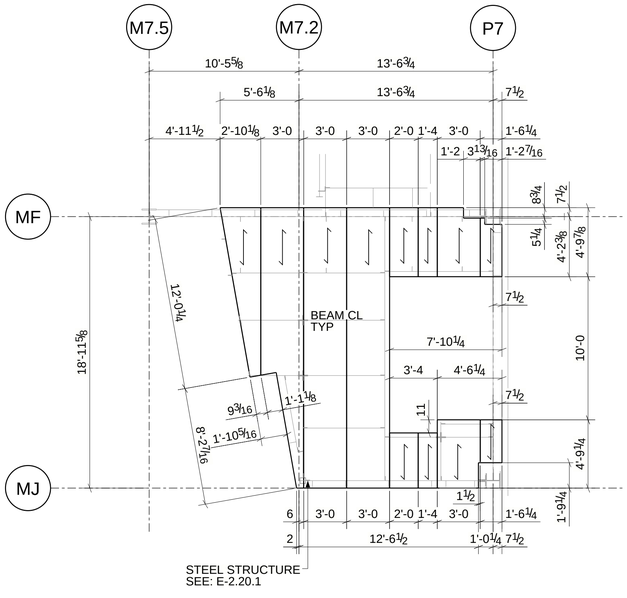

TRUE PLAN

LOCKING GALLERY GRATING LAYOUT

SEQUENCE 20- REF.: 4/S1.41
T.O.G. EL.: 142-0 U.N.O.
FOR REFERENCE ONLY
GRATINGS BY LICHTGITTER

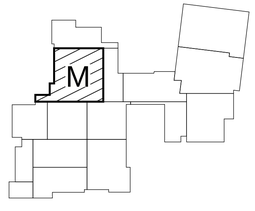

Tekla Structures