Etage E08 [area G]- Plan view

NOTES:

All measurments in mm
All levels in m
All non-marked top of steel (T.O.S) +53.400m

The side from which the element should be mounted

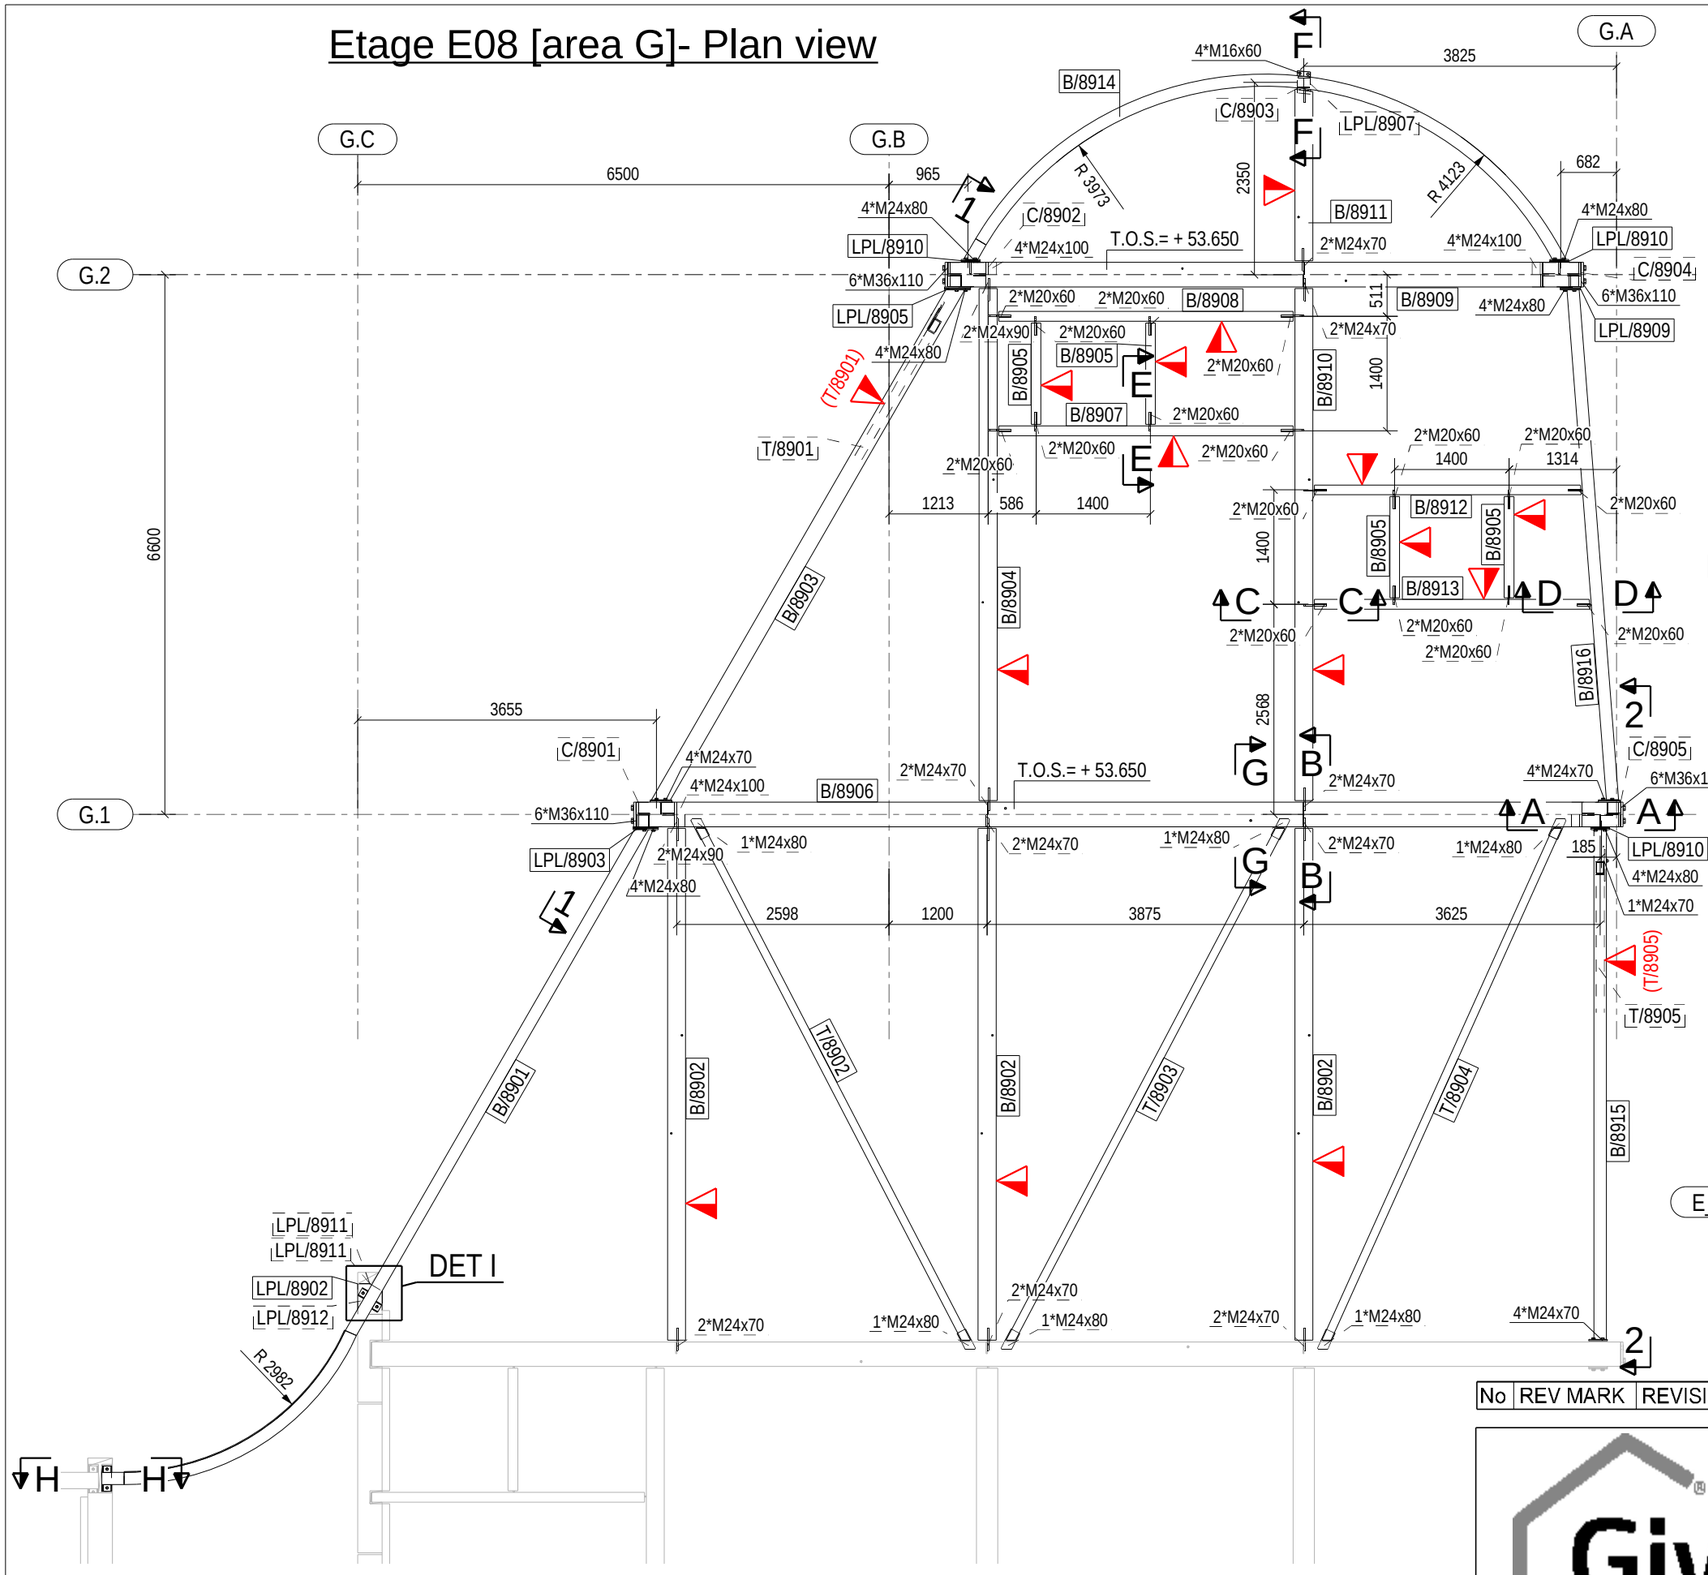

1 - 1
1:100

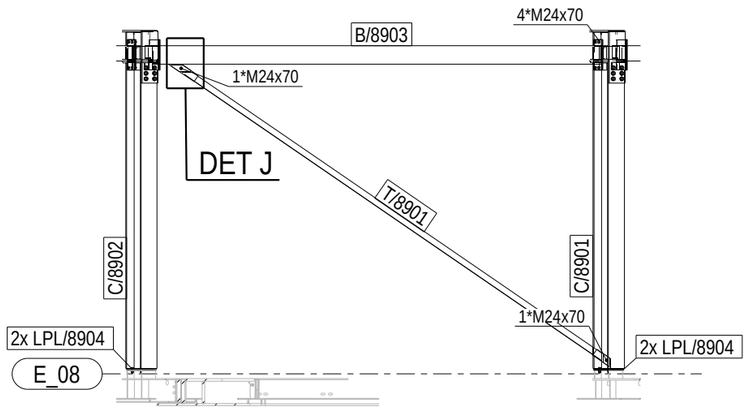

2 - 2
1:75

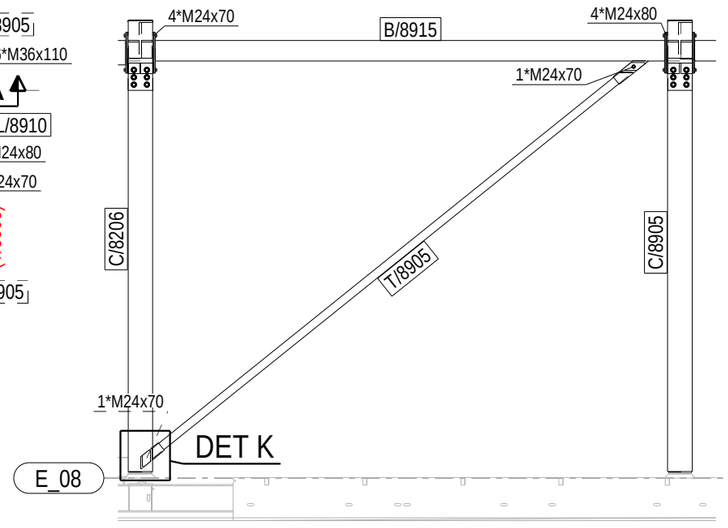

No	REV MARK	REVISION DESCRIPTION	CREATED	APPROVED	REV. DATE

Give Steel CE

PROJECT			
Sent for approval		NAME	
Sent to production		Etage E08 [area G]- Plan view	

DESIGNER:

EXC SCALE 1:10 1:15

ORDER NO.:

DRAWING No.: 4081