LOCATION						LOCATION						
MARK	QTY	T.O.S	GRID REF	ZONE	REF.	MARK	QTY	T.O.S	GRID REF	ZONE	SEQ.	REF.
51001S	1	278'-2"1/2	1-3<A	51	E51001 TO E51003							

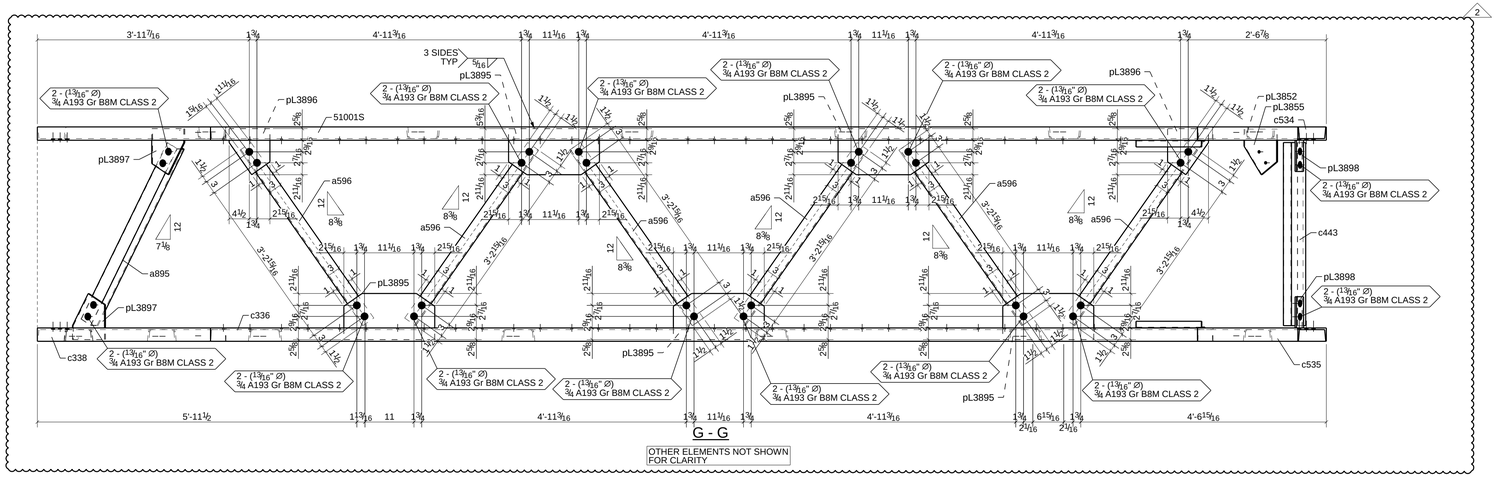

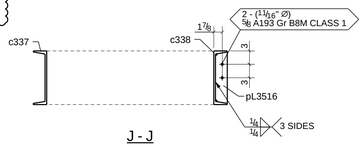

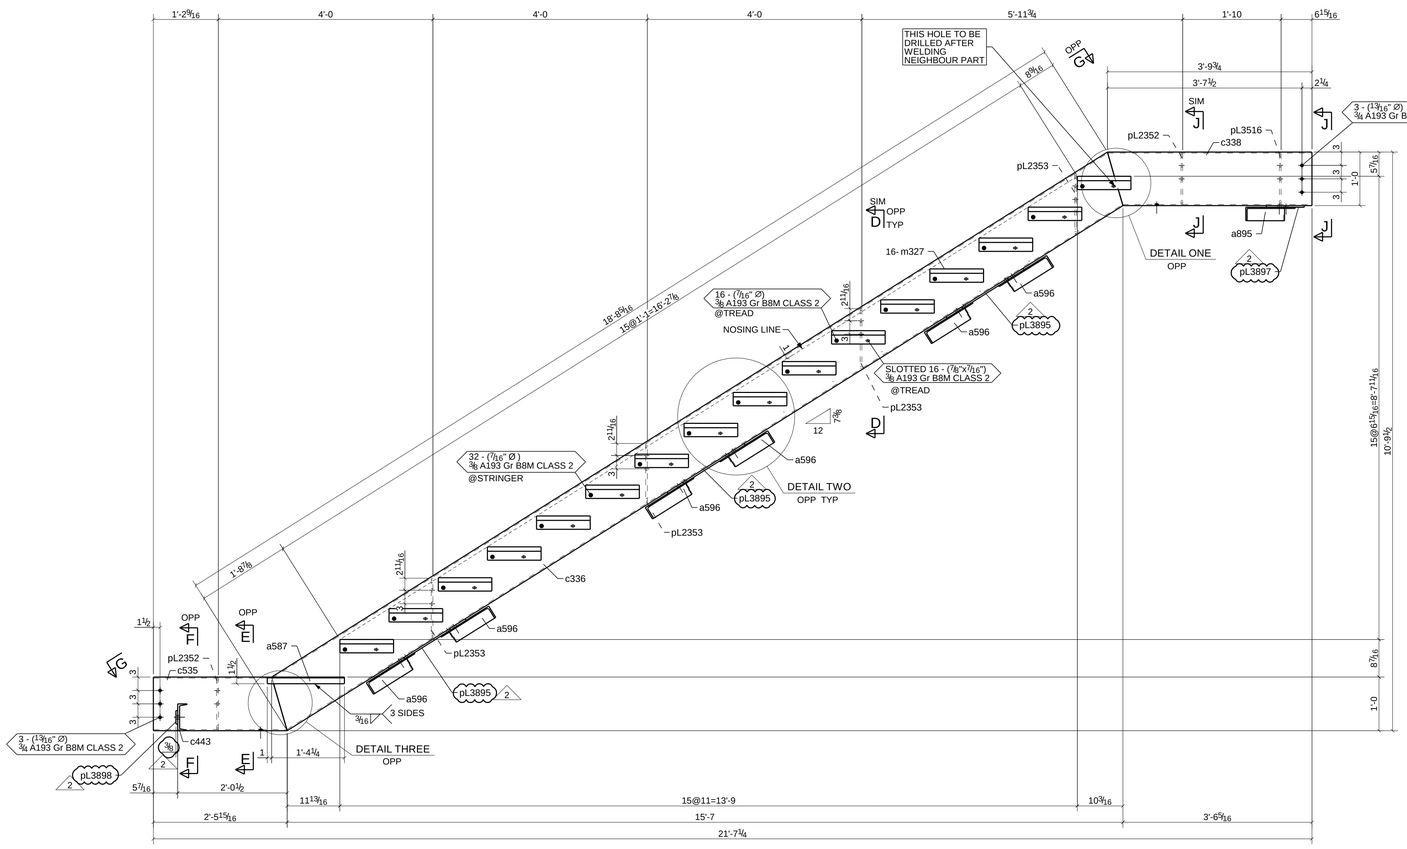

WORK THIS DRAWING WITH 51001S

1 STAIR MARK: 51001S

HOLE PATTERNS NOTED "SLIP CRITICAL/SC CLASS A/SC CLASS B/SC CLASS C/" SHALL BE PREPARED TO SATISFY SC CONNECTIONS. HOLES INDICATED AS SC REQUIRE HAND BRUSHING ONLY WITHIN 3" OF HOLES. REFER TO AISC 348-20 RCSC 3.2.2 (3)
◇ DENOTES FAYING SURFACES

SHOP PAINT:			
51001S	ANODIZED		
MATERIAL:	A992 (U.N.O.)	SSPC:	PER SPECS
BOLT:	AS NOTED	WELD:	AS NOTED
HOLE SIZE:	AS NOTED	ELECTRODE:	PER SPECS

2	11/13/2024	RE-ISSUED FOR FABRICATION
1	09/23/2024	RE-ISSUED FOR FABRICATION
0	09/12/2024	ISSUED FOR FABRICATION
D	05/16/2024	RE-ISSUED FOR APPROVAL
C	02/23/2024	RE-ISSUED FOR APPROVAL
B	12/13/2023	RE-ISSUED FOR APPROVAL
A	02/23/2023	ISSUED FOR APPROVAL

S&S STEEL FABRICATION
P.O. BOX 129
HURRICANE, UT 84737
PH. 435-635-9801

NO BACK CHARGES WILL BE ACCEPTED WITHOUT PRIOR AUTHORIZATION IN WRITING

NOTE:
FOR ALL DEMAND CRITICAL CJP WELDS, 100% UT SHALL BE PREFORMED.
REF: DW 1802 0001 ITEM M NOTE #M2
DC - DEMAND CRITICAL WELDS
NDE - NON-DESTRUCTIVE EXAMINATION

JOB NAME & LOCATION:
WILLAMETTE WATER SUPPLY
21309 SW 124th Avenue. Sherwood, OR 97062

ARCH. MWA ARCHITECTS
ENGR. CDM SMITH
CONTR.

REF: SEE LOCATION TABLE
DRAWN BY: HS 01/09/2023 CHECKED BY: LSL 01/09/2023
SHEET TITLE: STAIR
JOB NO. 345
DWG. NO. 51001S 2

DETAILED BY: Anatom Iron Steel Detailing