LOCATION					
MARK	QTY	T.O.S	GRID REF	ZONE	REF.
6055	1	119'-6"	3.08.1-3.10/A.08-A.09	6	E606

W.O. 1224		MATERIAL LIST				
QUANT.	MARK	DESCRIPTION	REMARK	LENGTH		WEIGHT
		ALL W-SHAPES ARE ASTM-A992.				
		ALL SHAPES, PLATES, AND BARS ASTM-A36 U.N.O.				
		ALL PIPE TO BE ASTM-A53 GR. B OR A500 GR. C U.N.O.				
		ALL TUBE TO BE ASTM-A500 GR. C U.N.O.				
		ALL ELECTRODES TO BE E70XX UNLESS NOTED				
1	6055	GUARDRAIL				
1	6055	HSS2X1X3/16	A500-GR C ROLLED	12	11 3/16"	43
2	fb6001	FB1/2X1 1/4	A36	0	2"	1
1	hss6011	HSS2X1X3/16	A500-GR C ROLLED	12	11 3/16"	43
39	m6038	SQ1/2X1/2	A572-GR.50	4	4"	144

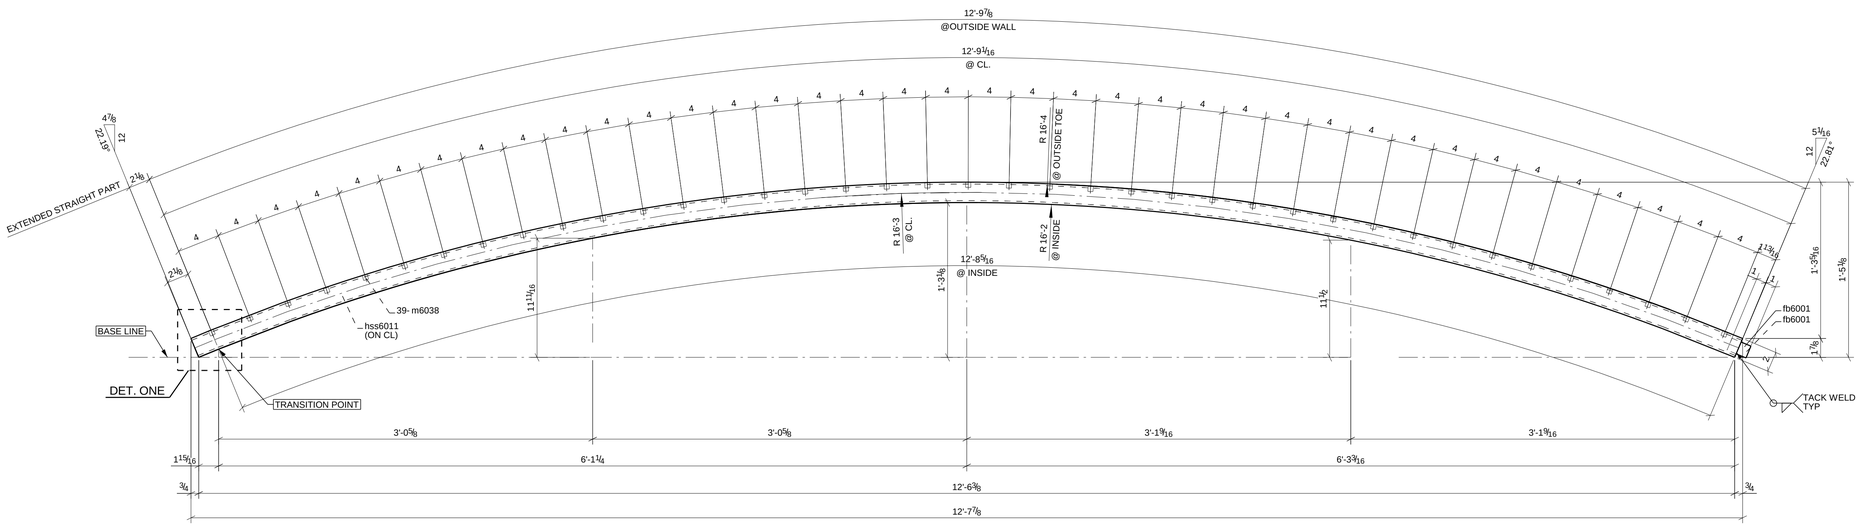

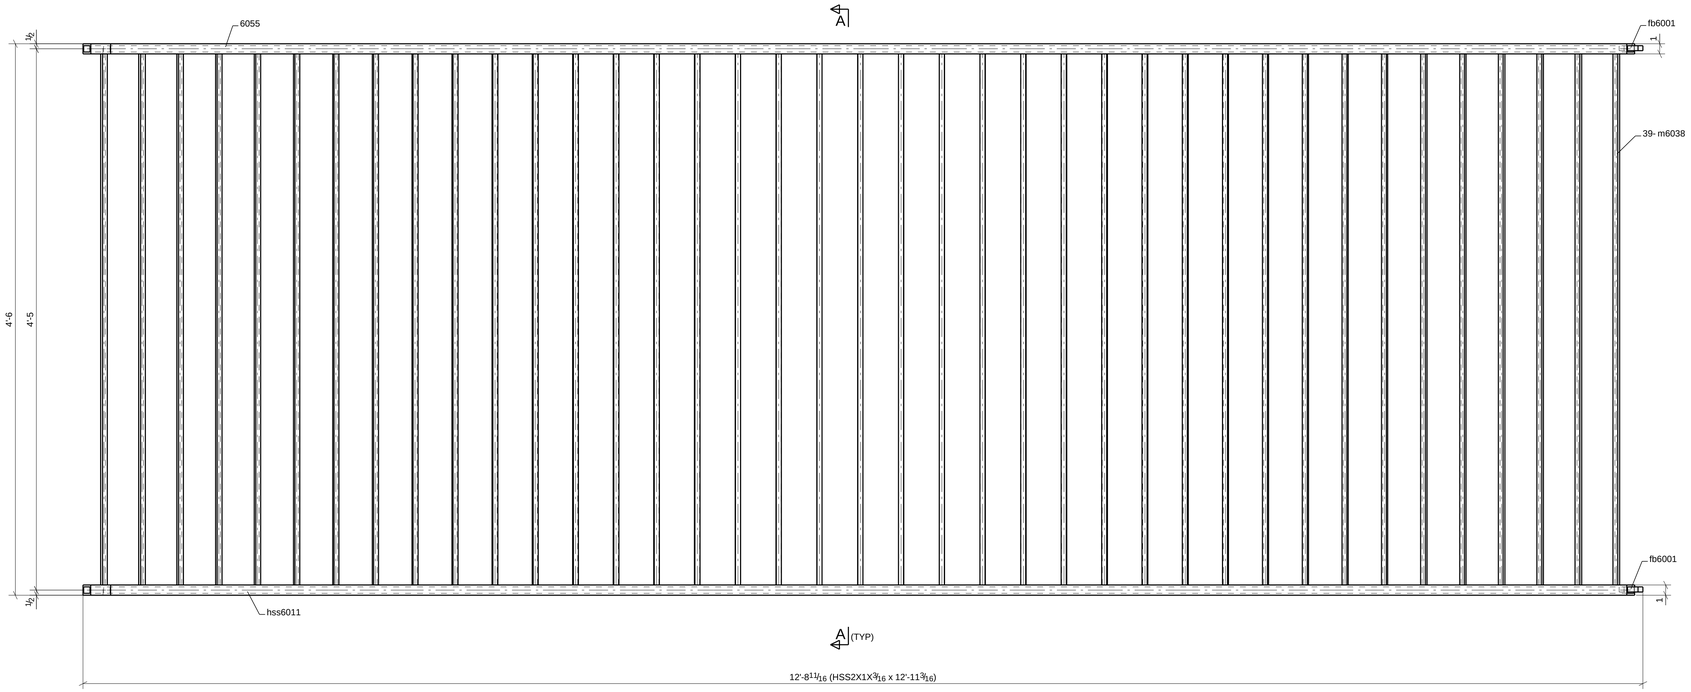

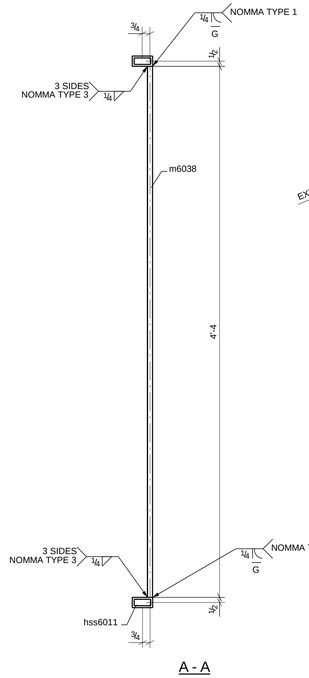

A - A

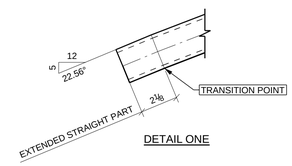

DETAIL ONE

DIM'S ARE TO RAIL CL.

GRIND ALL WELDS AND ROUGH EDGES SMOOTH

	REV	DATE	BY	DESCRIPTION
RFC	0	01/08/2025	KWE	ISSUED FOR FABRICATION
IFA	A	11/28/2024	KWE	ISSUED FOR APPROVAL

HOLES: 13/16 Φ U.N.O. PAINT Steel Spec 3002 DFT 2.5-4 Mils

SURFACE PREP: SSPC-SP6

JOB Grand Junction Community Recreation Center

LOCATION 2836 RECREATION WAY, GRAND JUNCTION, CO 81506

ARCHITECT Barker Rinker Seacat Architecture

CUSTOMER FCI Constructors

"Performance – Solid As Steel"

WESTERN SLOPE IRON & SUPPLY, INC.
670-23 ROAD
GRAND JUNCTION, COLORADO 81505-9440
TEL. (970) 243-9770 • FAX (970) 241-9770
www.wsiron.com

DESCRIPTION: GUARDRAIL

DRAWN BY RNP	DATE 11/28/2024	CHECKED BY SVS	DATE 11/28/2024
ISSUED TO SHOP BY	DATE 11/27/2024	W.O. 1224	DRAWING NO: 6055 R 0

HOLE PATTERNS NOTED "SLIP CRITICAL/SC CLASS A/SC CLASS B/SC CLASS C/" SHALL BE PREPARED TO SATISFY SC CONNECTIONS. THE CONTACT SURFACE (CONNECTION SIDE) SHALL BE UNCOATED WITHIN 3" OF THOSE HOLES. CONTACT SURFACE ARE TO BE FREE OF BURRS AND ALL FOREIGN MATERIAL.

DENOTES CONNECTION SIDE

1 GUARDRAIL MARK: 6055

DETAILED BY:
Anatomic Iron Steel Detailing
TEL: (970) 628-4201
FAX: (970) 628-7283
www.anatomicirondetail.com