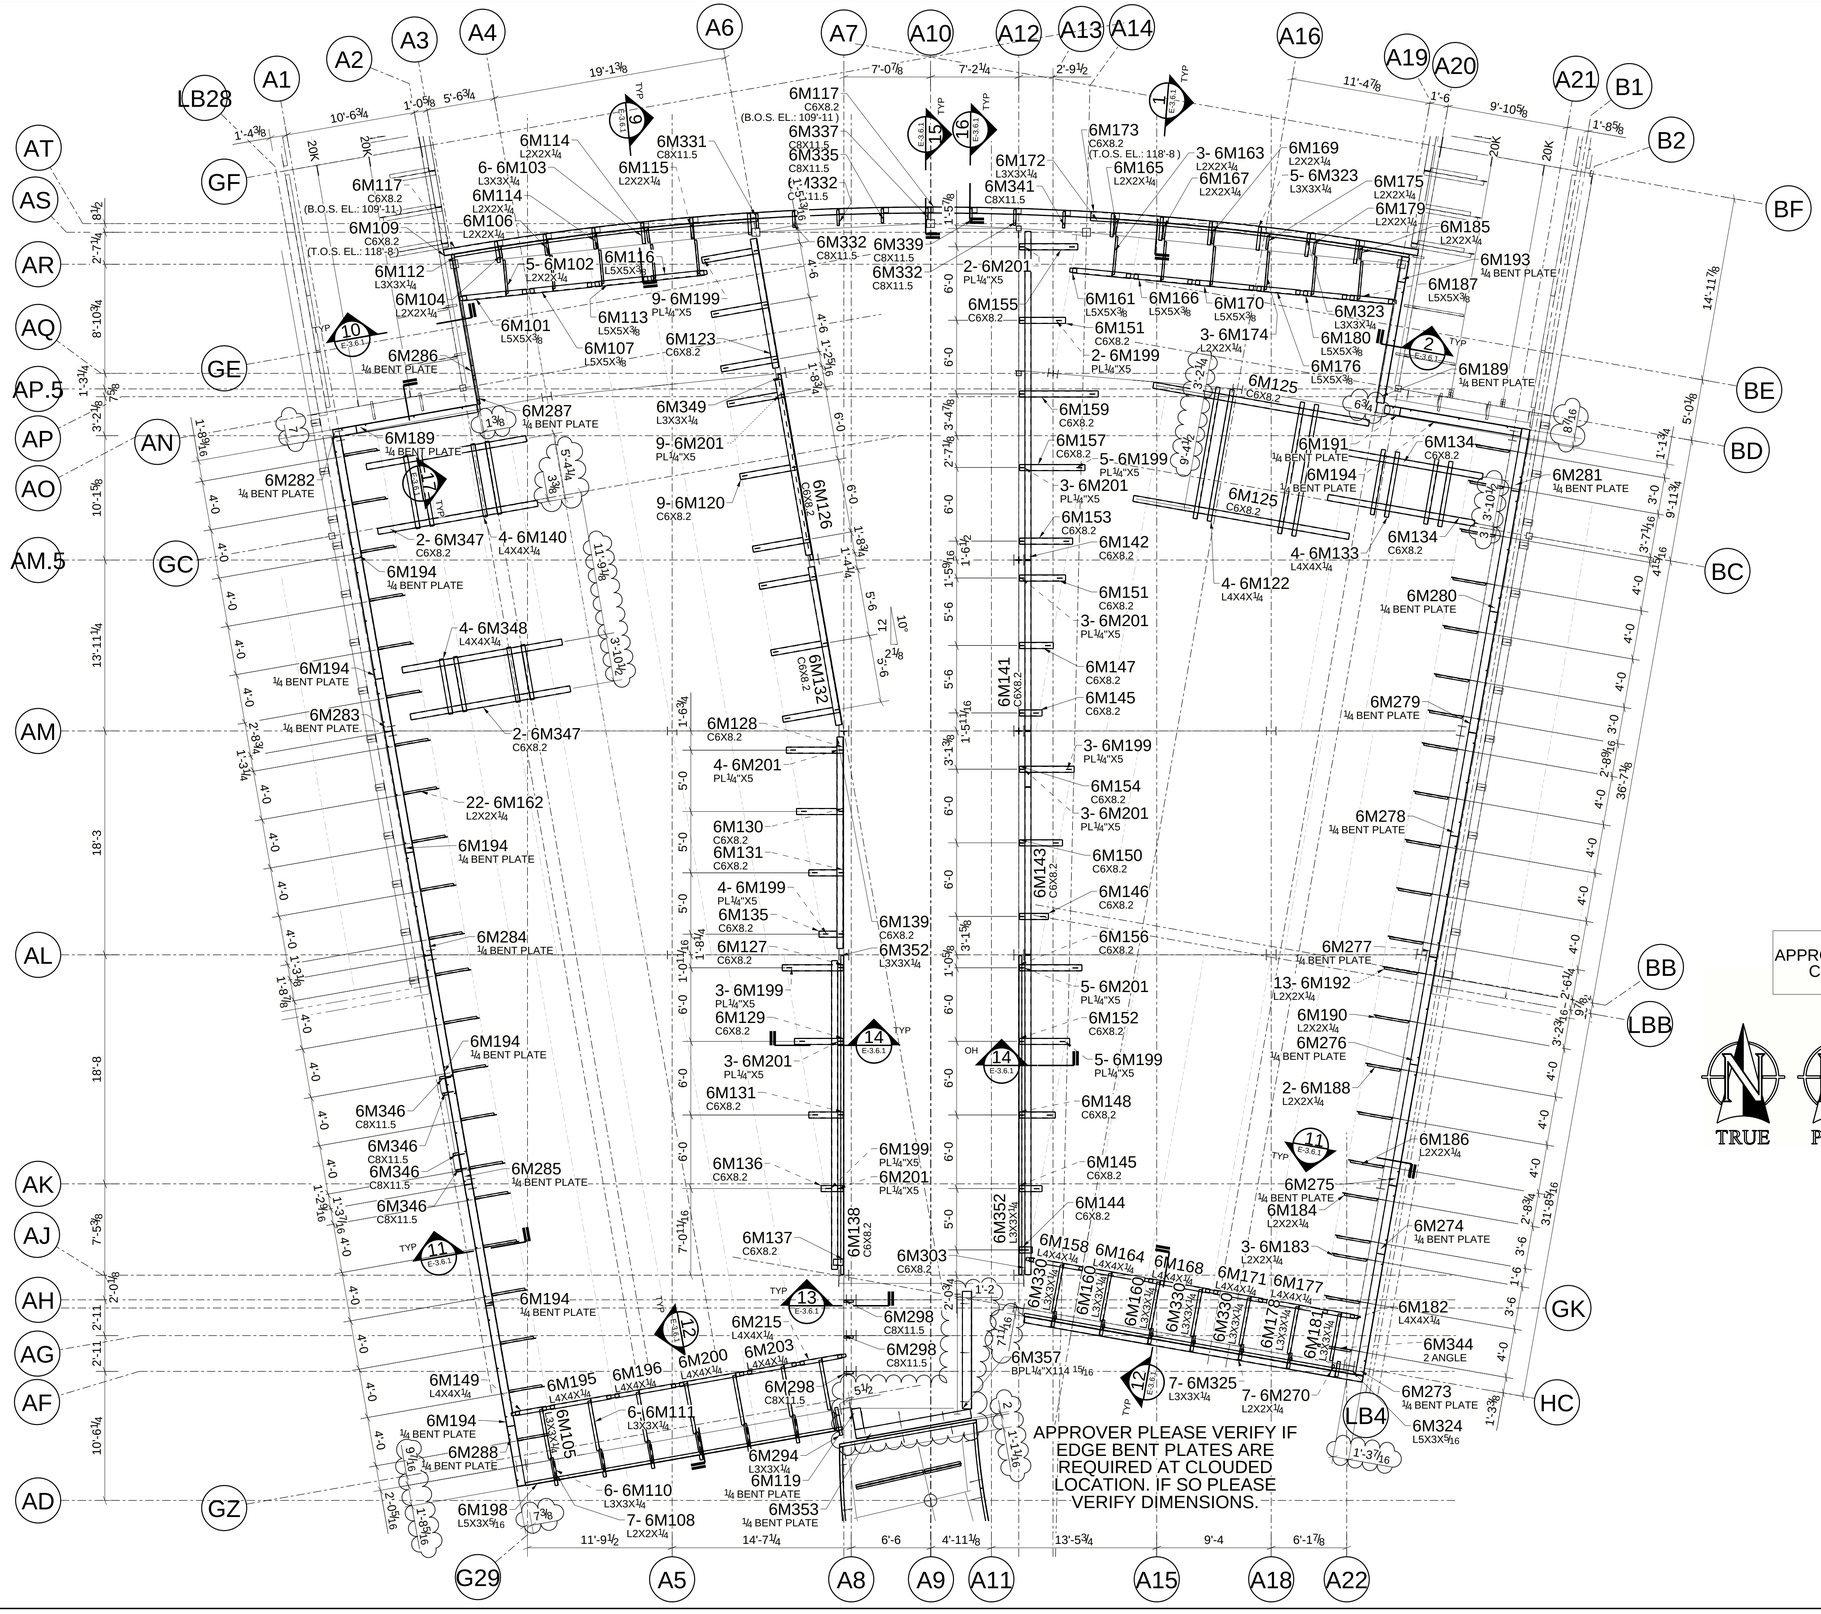

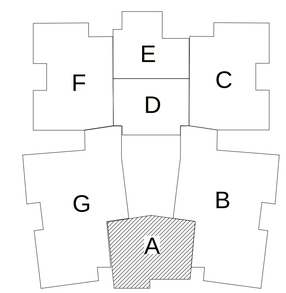

KEY PLAN

APPROVER PLEASE VERIFY ALL CLOUDED DIMENSIONS

TRUE PLAN

MISCELLANEOUS STEEL LAYOUT

SEQUENCE 6
REF.: 1/S6.01 AREA A

REV.	DATE	DESCRIPTION
A	12/08/2025	ISSUED FOR APPROVAL

REVISION AND ISSUE RECORD

ALAMO STRUCTURAL STEEL
2784 OLD DALLAS RD.
WACO, TEXAS 76705
PHONE: 254 799 2471
FAX: 254 799 6227

PROJECT: Mansfield ISD New ELA
CUSTOMER: Core Construction
LOCATION: Mansfield, TX. 76063
ARCH/ENG: IEG / Huckabee
DETAILS: MISCELLANEOUS STEEL LAYOUT

DETAILER: ASU DATE: 12/08/2025
CHECKER: MJC DATE: 12/08/2025
PM: Shaun McCue

JOB NO. 32-25048

DRWG. NO. E-2.6.4

Tekla Structures