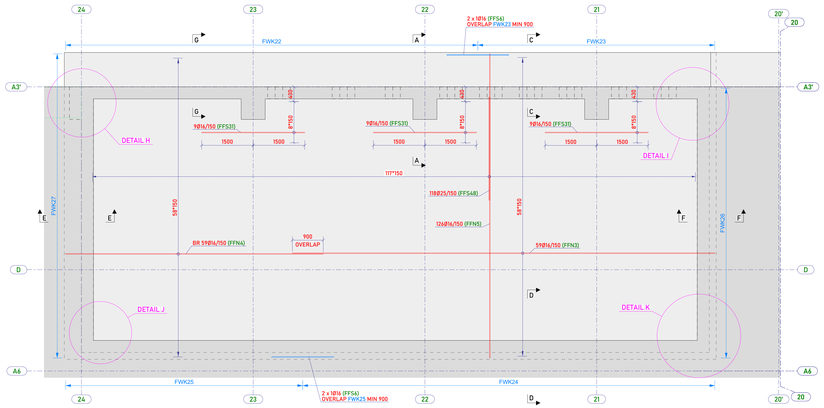

BOTTOM REINFORCEMENT FOUNDATION PLATE
1:50

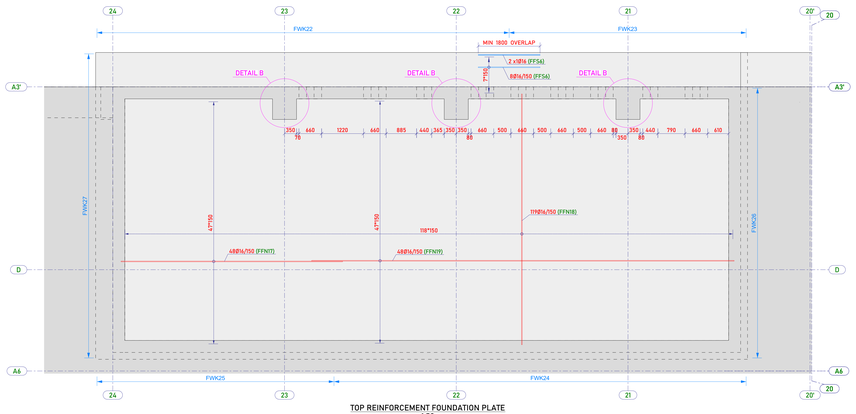

TOP REINFORCEMENT FOUNDATION PLATE
1:50

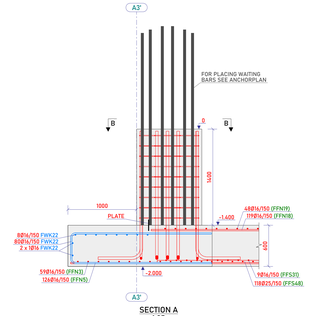

SECTION A
1:25

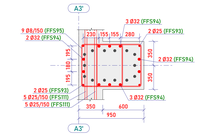

DETAIL B
1:25

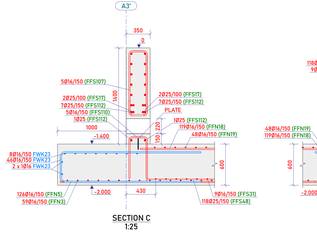

SECTION C
1:25

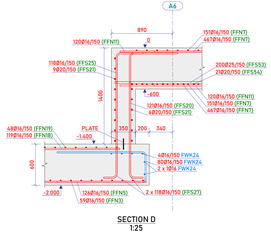

SECTION D
1:25

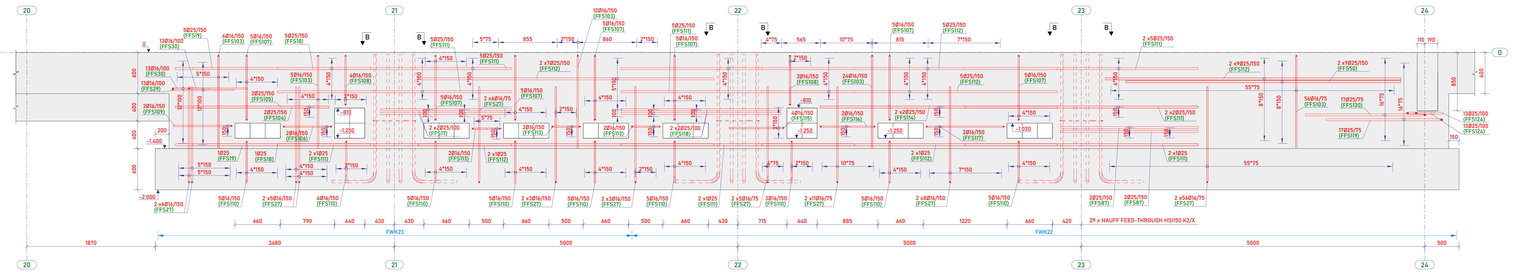

FOUNDATION WALL AXIS A3'
1:25

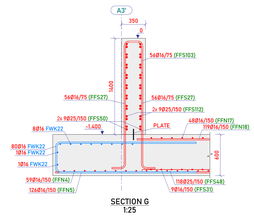

SECTION G
1:25

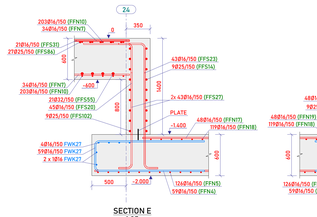

SECTION E
1:25

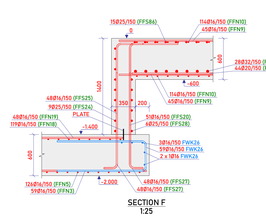

SECTION F
1:25

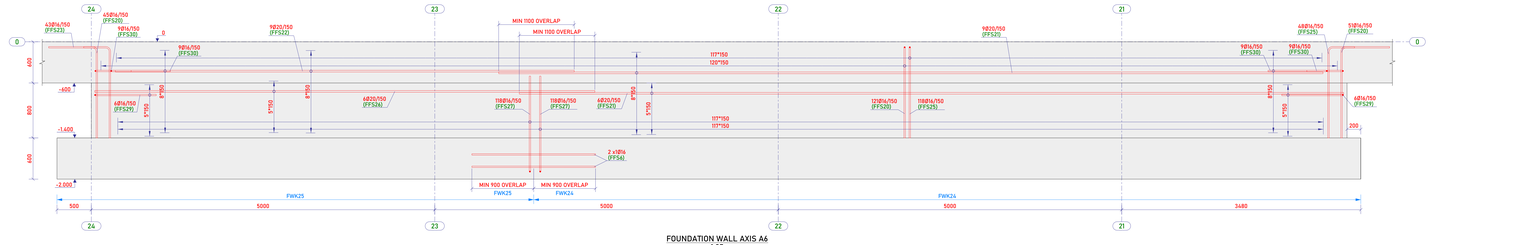

FOUNDATION WALL AXIS A6
1:25

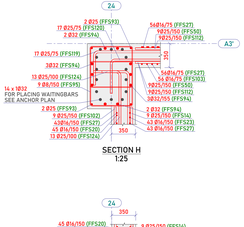

SECTION H
1:25

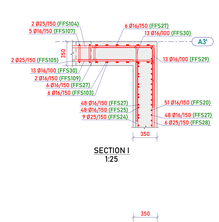

SECTION I
1:25

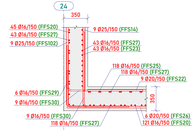

SECTION J
1:25

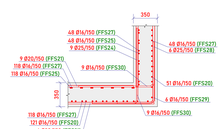

SECTION K
1:25

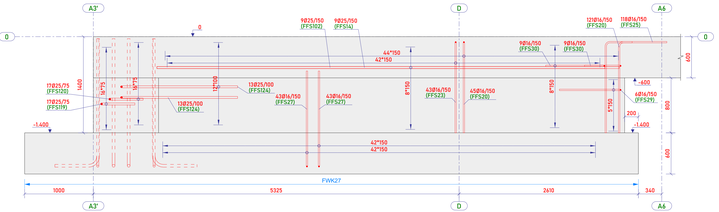

FOUNDATION WALL AXIS 24
1:25

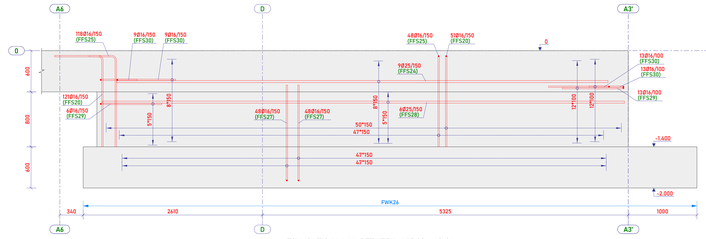

FOUNDATION WALL BETWEEN AXIS 20 AND 21
1:25

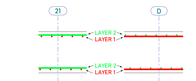

ORDER OF PLACEMENT OF REINFORCEMENT
FIRST ACCORDING TO THE NUMERICAL AXES (LAYER 1)
AND THEN ACCORDING TO THE LETTER AXES (LAYER 2)

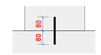

PRINCIPLE PLATE
WATER BARRIER

CONCRETE QUALITY : C30/37
REINFORCEMENT QUALITY : BE500

Index	Date	Drawn by	Modifications
R00	20/10/25	NL	FOR APPROVAL

STADSBADER

Project owner

Site

Architect

FOUNDATION BASEMENT

For approval

	IN	OUT
Date		22/10/25

Plan number:	0101
Index:	R00 20/10/25
Date:	24/07/25
Scale:	1:10 1:25 1:50
File number:	
Project:	

N.V. STADSBADER S.A.
Kanaalstraat 1, B-8530 Harelbeke
T +32 56 26 06 66
info@stadsbader.com - www.stadsbader.com

STADSBADER Drawn by NL
Project engineer HM