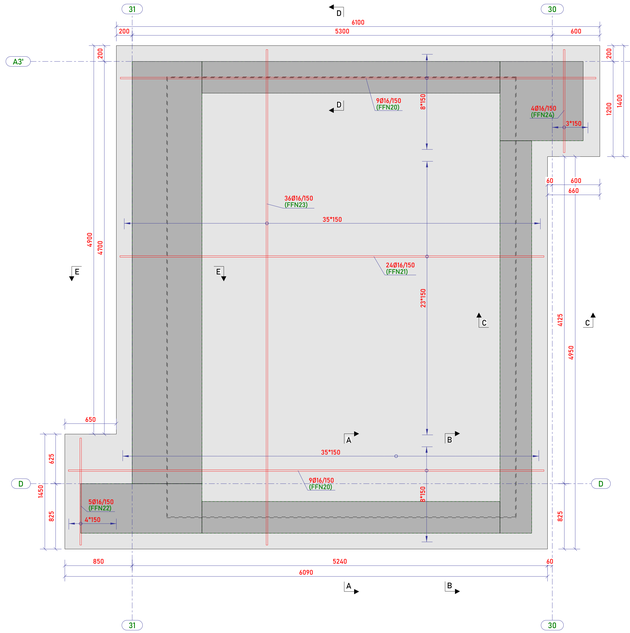

BOTTOM REINFORCEMENT FOUNDATION PLATE
1:25

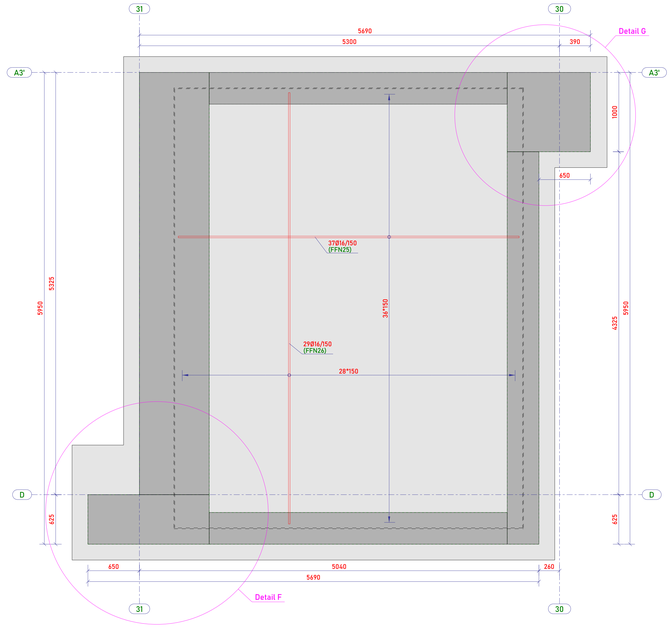

TOP REINFORCEMENT FOUNDATION PLATE
1:25

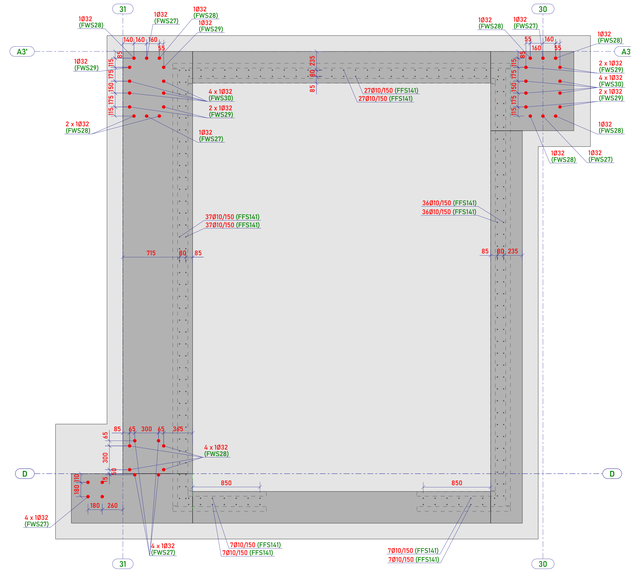

WAITINGBARS COLUMNS AND WALLS
1:25

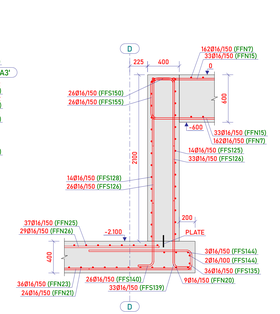

SECTION A
1:25

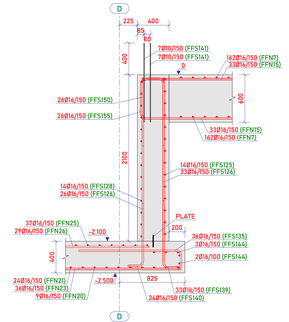

SECTION B
1:25

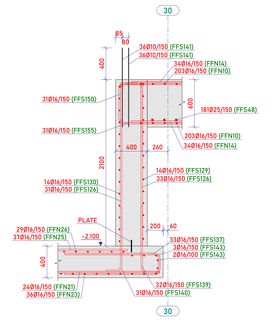

SECTION C
1:25

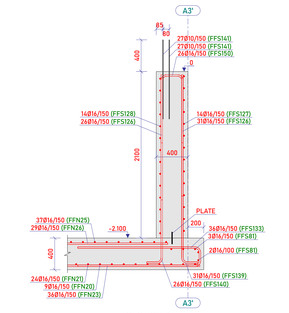

SECTION D
1:25

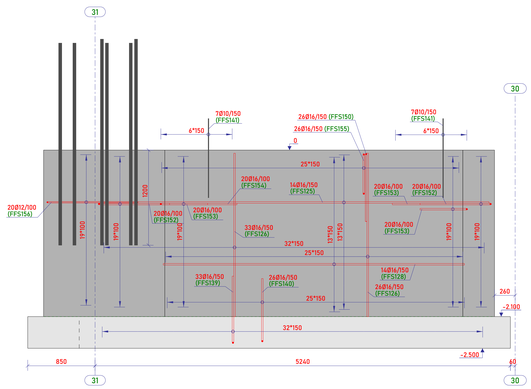

FOUNDATION WALL AXIS D
1:25

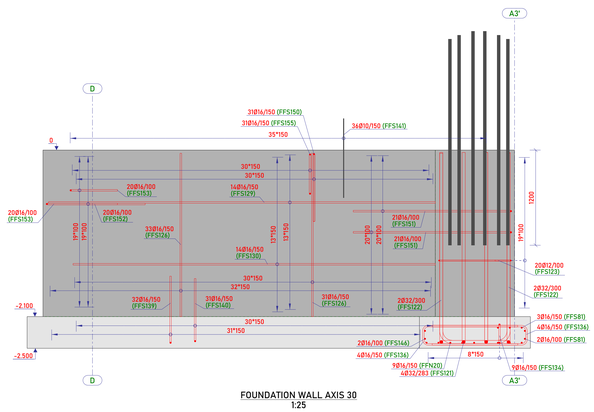

FOUNDATION WALL AXIS 30
1:25

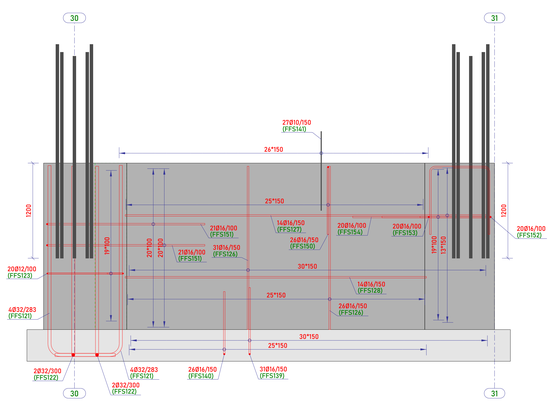

FOUNDATION WALL AXIS A3'
1:25

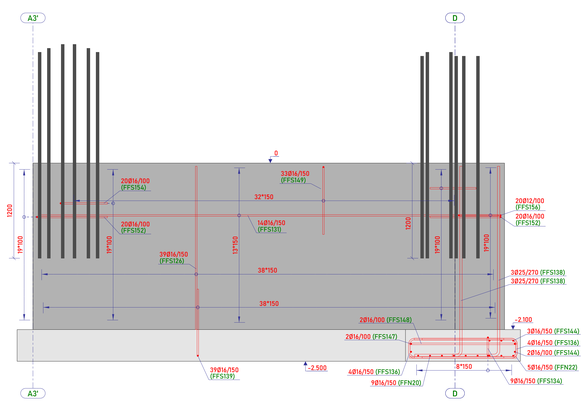

FOUNDATION WALL AXIS 31
1:25

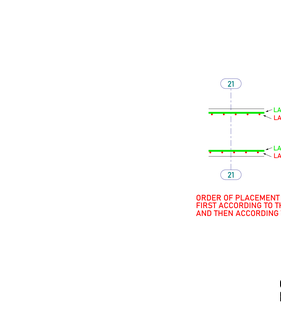

SECTION E
1:25

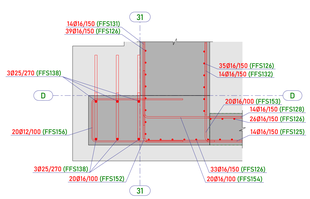

DETAIL F
1:25

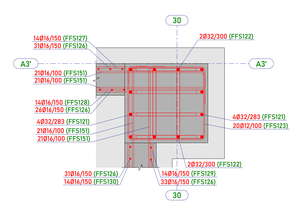

DETAIL G
1:25

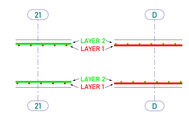

ORDER OF PLACEMENT OF REINFORCEMENT
FIRST ACCORDING TO THE NUMERICAL AXES (LAYER 1)
AND THEN ACCORDING TO THE LETTER AXES (LAYER 2)

PRINCIPLE PLATE
WATER BARRIER

CONCRETE QUALITY : C30/37
REINFORCEMENT QUALITY : BE500

Index	Date	Drawn by	Modifications
R00	24/10/25	NL	FOR APPROVAL

STADSBADER

Project owner

Site

Architect

FOUNDATION ELEVATOR PIT

For approval

	IN	OUT
Date:		
		24/10/25

Plan number: 0102

Index: R00 24/10/25

Date: 22/10/25

Scale: 1:10 1:25

File number:

Project:

N.V. STADSBADER S.A.
Kanaalstraat 1, B-8530 Harelbeke
T +32 56 26 06 66
info@stadsbader.com - www.stadsbader.com

STADSBADER Drawn by NL
Project engineer HM