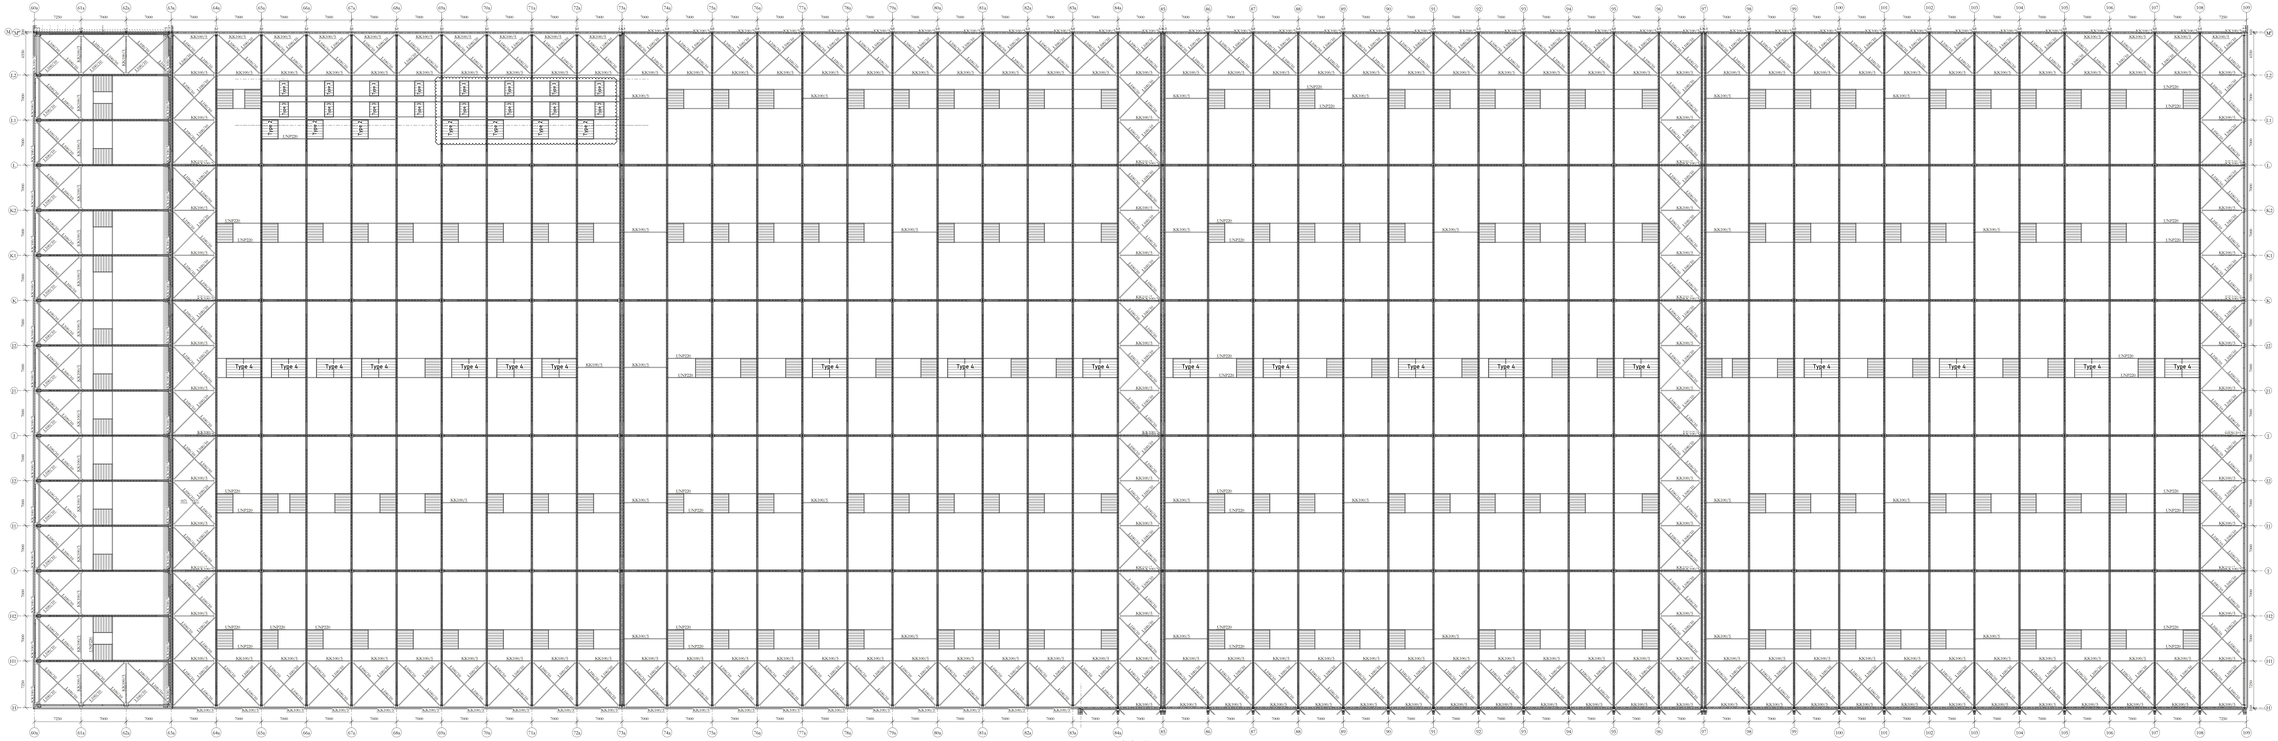

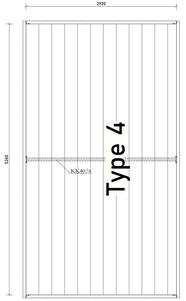

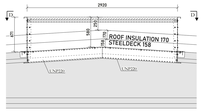

Notes:

Classifications		
Performance class		1231-CPR-1090-1-2410-D-440
Functional tolerance class	1	Fabrication and assembly according to NEN-EN 1090-2:2018
Preprocessing grade	P1	
Material qualities, unless noted otherwise		
Rolled sections		NEN-EN 10025 - S235JR
Plates T > 10 mm		NEN-EN 10025 - S355J2
Cold formed sections		NEN-EN 10219 - S235JRH
Bolts, anchors and threaded ends, unless noted otherwise		
Bolts		ISO 4014 - class 8.8
Threaded (hot dip galvanized)		Class 4.6 (bendell) / class 8.8 (straight)
Threaded ends (hot dip galvanized)		Class 8.8
Welds		
a=4mm (unless noted otherwise)		
Surface treatments		
Conserving		

Index	Date	Drawn by	Modifications
R03	01/09/25	GV	UPDATE
R02	29/08/25	GV	Additional smoke hatches
R01	27/08/25	GV	Adjustment according to comments
R00	22/08/25	GV	for approval

STADSBADER

Project owner

Site

Architect

Roof overview

For approval

IN	OUT
date	01/09/25

Plan number: 0101

Index: R03 01/09/25

N.V. STADSBADER S.A.
Kanaalstraat 1, B-9130 Kieldrecht
+32 (0)3 541 41 11
info@stadsbader.com - www.stadsbader.com

Date: 22/08/25

Scale: 1:25 1:200

File number:

Project:
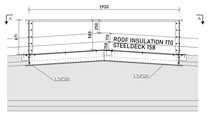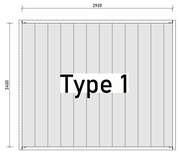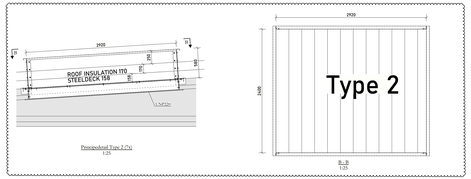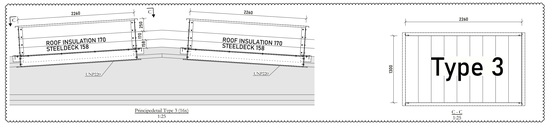
STADSBADER	Drawn by	GV
	Project engineer	AS