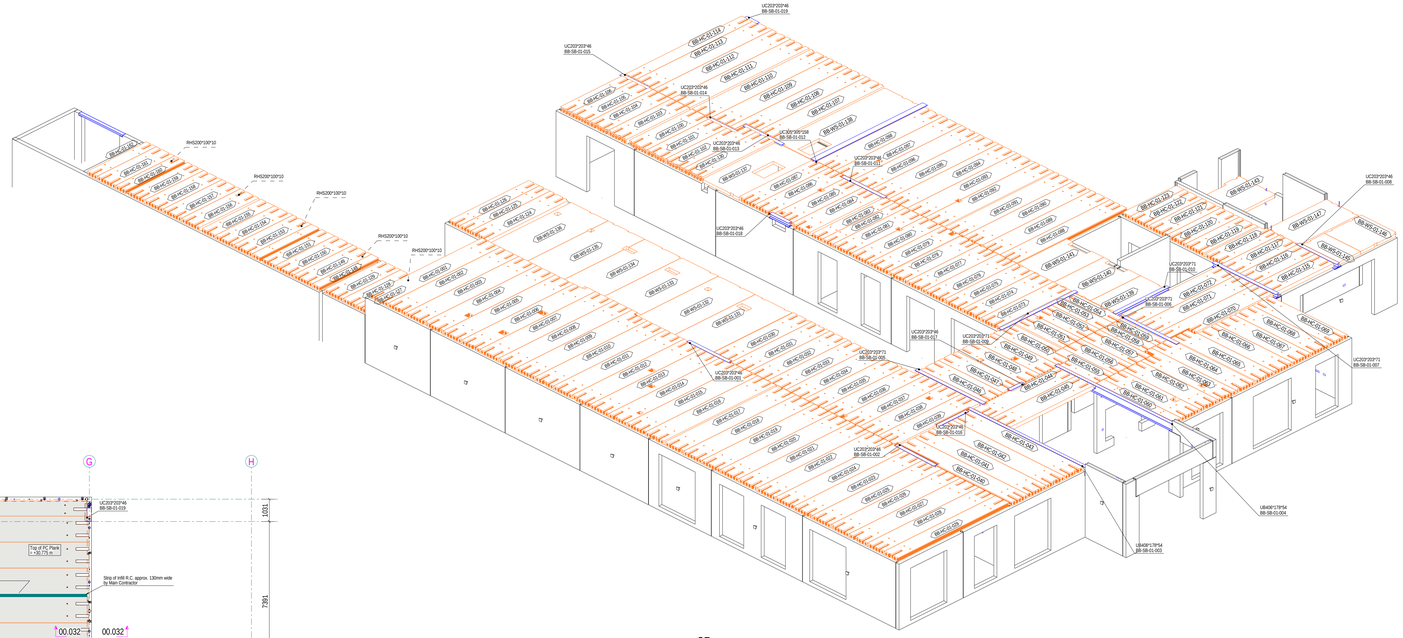

3D
1:100

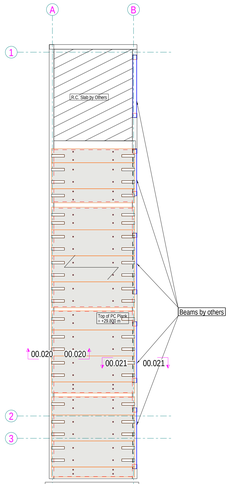

Note:
End bearing= 110mm

Block B: First Floor Layout @ +30.825
1:100

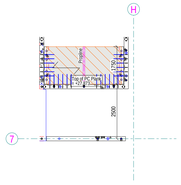

Block A: 1/4 Landing
1:100

Block B: First Floor Slab Layout
1:100

PRECAST

www.precast.pl
contact@precast.pl
+48 722 286 990

Drawing title :
Ardee Block B - Slab Layout
BIM Awards

Nella Structures