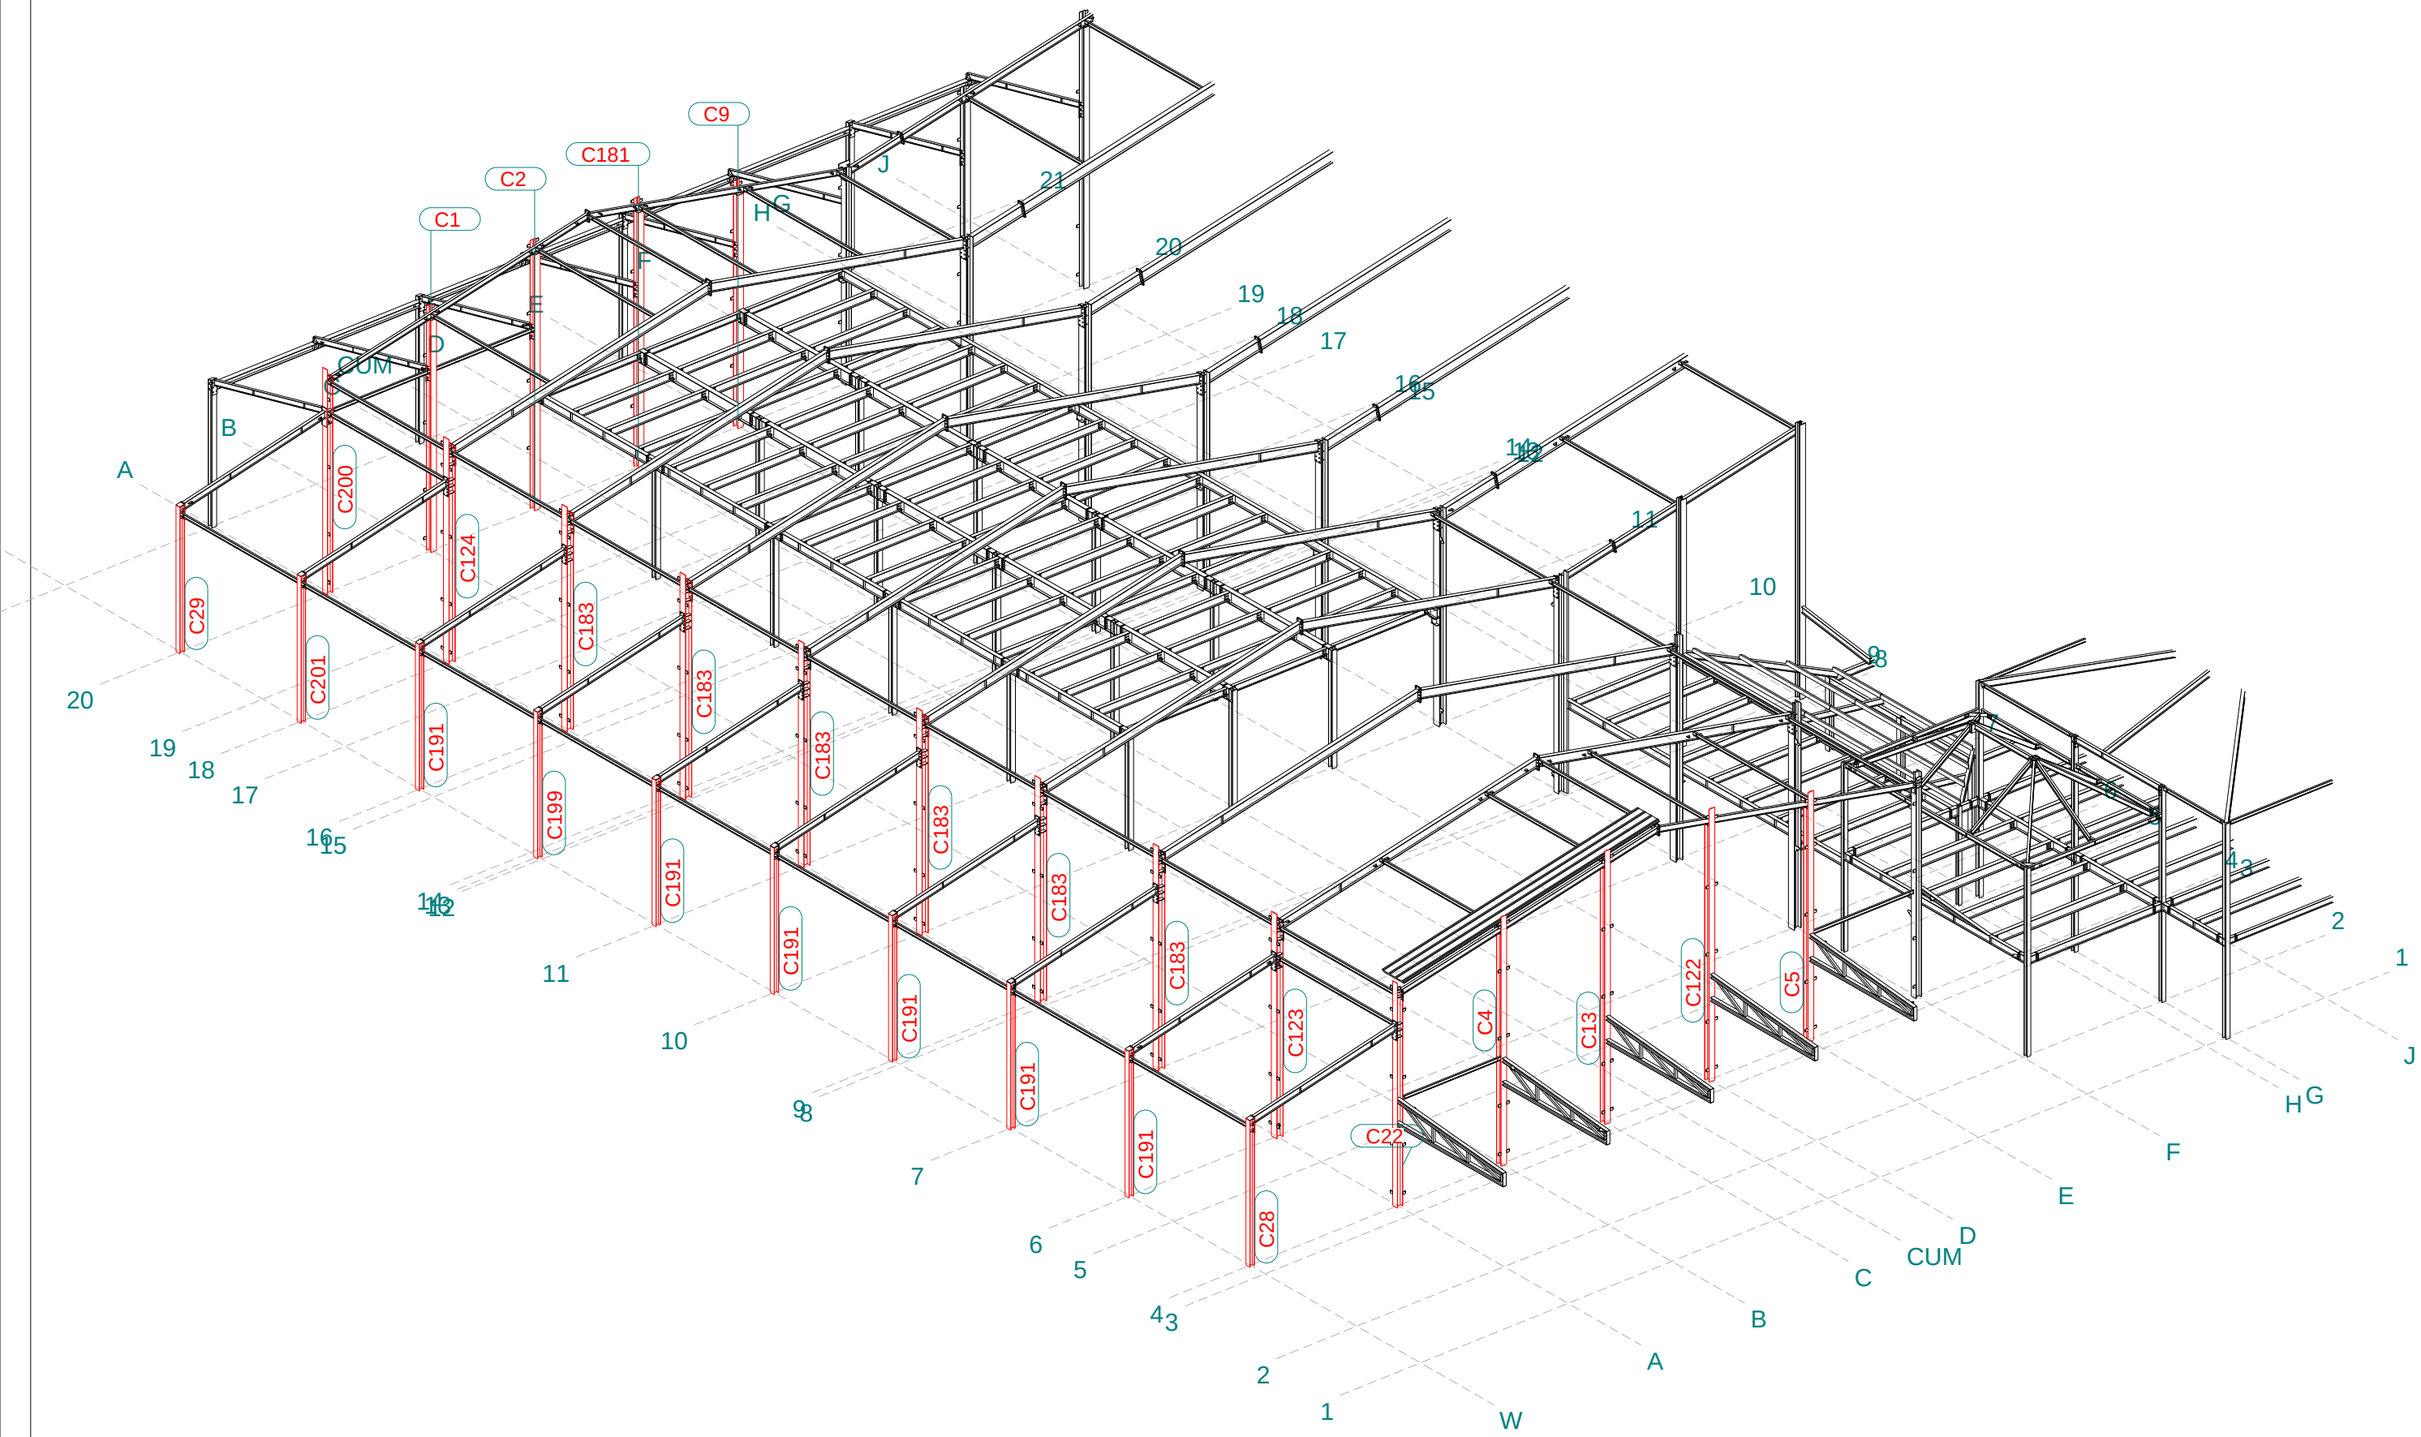

3d
1:200

Tekla Structures