DO NOT SCALE, IF IN DOUBT PLEASE ASK.

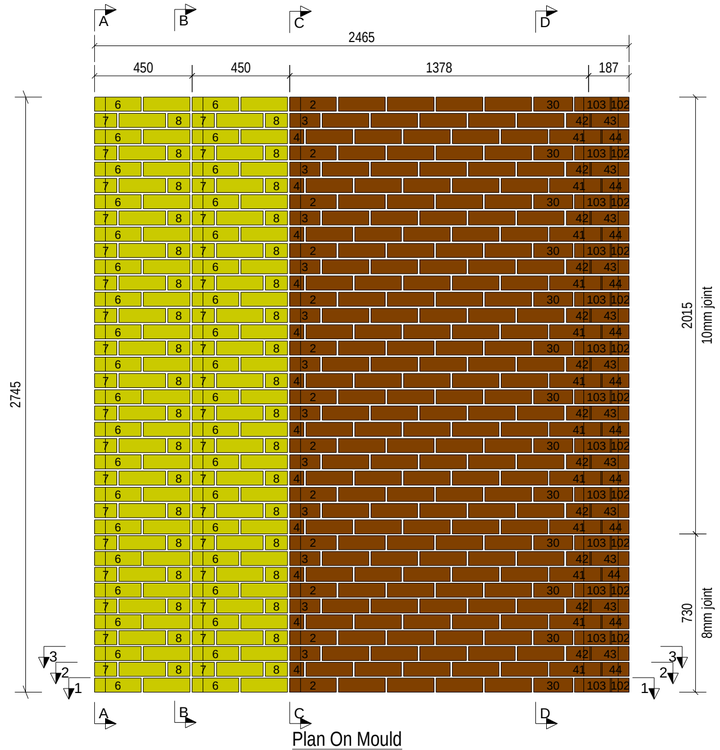

Plan On Mould
1:20

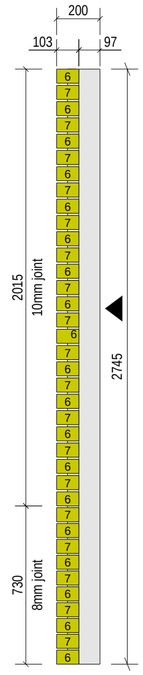

Section A-A
1:20

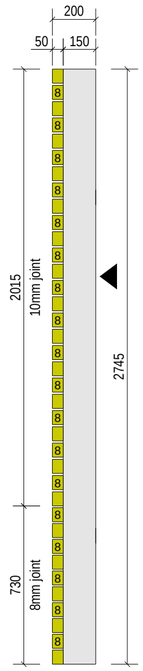

Section B-B
1:20

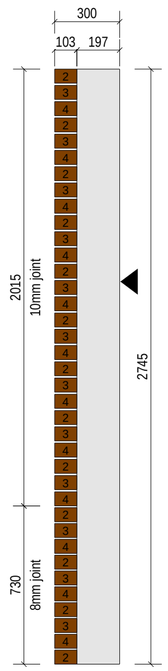

Section C-C
1:20

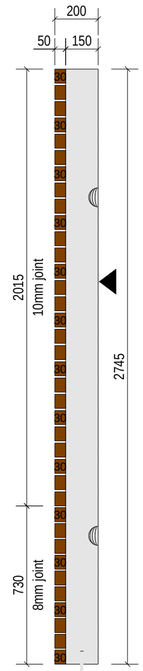

Section D-D
1:20

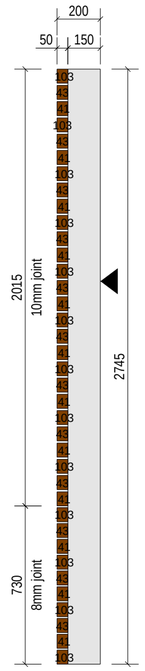

Section E-E
1:20

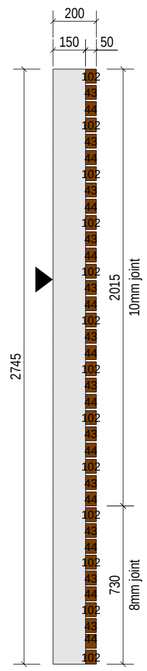

Section F-F
1:20

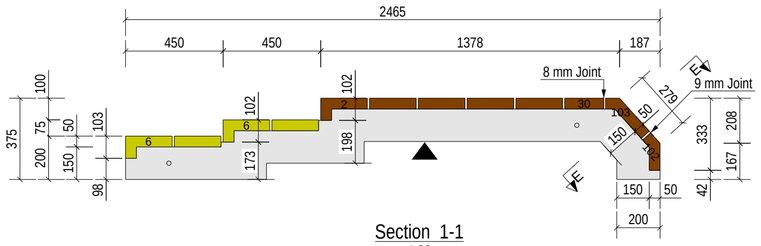

Section 1-1
1:20

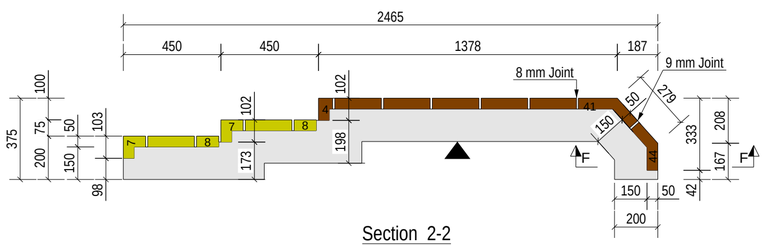

Section 2-2
1:20

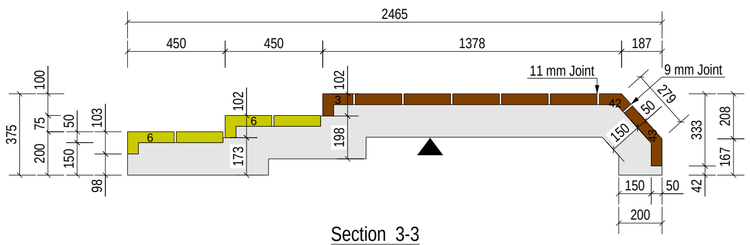

Section 3-3
1:20

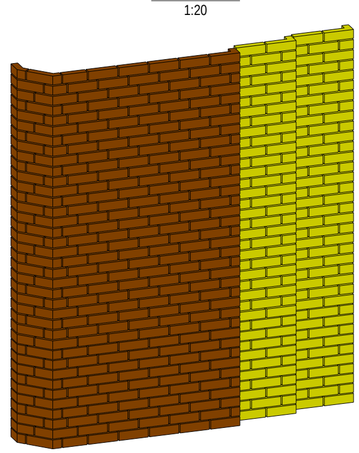

3D View Looking on Elevation

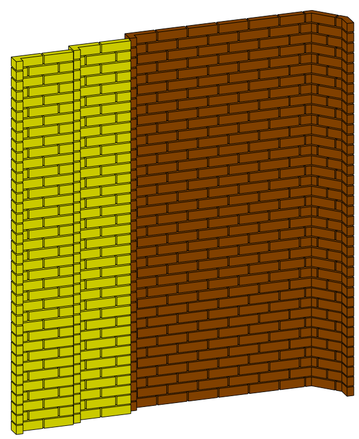

3D View Looking Down on Mould

NOTES:

Type.	Cladding Panel
Mark.	CP-4010
GA Drg. Ref.	N/A
Quantity.	1
Cover	30mm nom. (25mm min.) U.N.O. 25mm nom. on NF (20mm min.)

- Reinforcement (500B or C) to BS4449 U.N.O. 8mm dia. rebar to be grade 500A.
- Scheduling, dimensioning, bending and cutting to BS8666.
- Cage to be tack welded and/or tied with Stainless Steel tying wire.

BRICK ITEMS: PER UNIT
For bricks sizes refer to drawings:
LUC-XXX-ZZ-XX-DR-X-1400,
LUC-XXX-ZZ-XX-DR-X-1401;

No.	Item
BRK-01	
172	B-0001
13	2 B-0002
12	3 B-0003
12	4 B-0004
13	30 B-0030
12	41 B-0041
12	42 B-0042
12	43 B-0043
12	44 B-0044
13	102 B-0102
13	103 B-0103
BRK-02	
74	B-0005
38	6 B-0006
36	7 B-0007
36	8 B-0008

BRICK SPECIFICATION:
1) BRK-01 - Brick Mix Palette A 60/40%
(60% MSZ-EF-12/WA + 40% MSZ-EF-90B/WA)

2) BRK-02 - Brick Palette B (MSZ-EF-90B/WA)

MORTAR SPECIFICATION:
Parex EA203 Historic with Flush Pointing

All joints in brickwork 10mm nominal
(unless noted otherwise)

Bucket handle pointing required
(unless noted otherwise)

▲ = Viewing arrow

Rev	Date	Revision Detail	By	Chk	App

Client.

Project.
2 Lucan Place

Title.
BR1 of
Cladding Panel CP-4010

Scale: As Shown
Status: Issued for Manufacture - A
Date:
Drawn:
Checked:
Approved:
Drawing No :
Rev:

A2
1cm